

All Rights Reserved. Reuse of these documents without the expressed written permission of CARMINA WOOD DESIGN is prohibited. WARNING: It is a violation of article 145 of the New York State Education Law, § 145(2)(b), to reproduce or to alter this drawing, in altered such R.A., P.E. or L.L.S. shall affix his or her seal, signature, the date, the notation "Altered By" and a specific description of the alteration.

© CARMINA WOOD DESIGN

EROSION CONTROL NOTES

THE FOLLOWING EROSION CONTROL PROCEDURES SHALL BE ADHERED TO BY THE CONTRACTOR:

1. INSTALL TEMPORARY SILT SOCK BARRIERS AS DIRECTED BY THE OWNER AND AT ALL EXISTING STORMWATER CATCH BASINS WITHIN THE WORK AREA TO PREVENT SEDIMENT MIGRATION. ALL SILT SOCK BARRIERS SHALL BE INSTALLED IN ACCORDANCE WITH THE DETAILS SHOWN ON THE PLANS.
2. TOPSOIL SHALL BE STRIPPED AND STOCKPILED ON SITE FOR RE-USE AS DIRECTED BY THE OWNER. ALL LOCAL ORDINANCES REGARDING THE SALE OF TOPSOIL MUST BE FOLLOWED. TOPSOIL MAY NOT BE REMOVED WITHOUT A PERMIT.
3. ALL SILT SOCK BARRIERS SHALL BE REPLACED WHEREVER THEY BECOME CLOGGED OR INOPERABLE.
4. THE CONTRACTOR SHALL BE RESPONSIBLE FOR MAINTENANCE AND REMOVAL OF TEMPORARY SEDIMENTATION CONTROLS.
5. THE CONTRACTOR MUST CONTROL DUST DURING CONSTRUCTION. DURING EARTHWORK OPERATIONS, WATER-SPREADING EQUIPMENT SHALL BE PROVIDED BY THE CONTRACTOR, AND SPREAD WATER AS NECESSARY AND AS DIRECTED BY THE OWNER IN ORDER TO CONTROL DUST.
6. DIRT OR DEBRIS LEFT ON LOCAL PUBLIC ROADS AS A RESULT OF THIS CONSTRUCTION PROJECT SHALL BE REMOVED AND ROAD SURFACES CLEANED BY THE CONTRACTOR ON A DAILY BASIS.
7. ALL DISTURBED AREAS (EXCEPT AREAS TO BE PAVED OR BUILT UPON) SHALL BE TOPSOILED TO A MINIMUM 4" DEPTH AND SEEDED IMMEDIATELY AFTER FINE GRADING TAKES PLACE AND AS SOON AS PHYSICALLY POSSIBLE.
8. THE CONTRACTOR IS RESPONSIBLE FOR THE MAINTENANCE OF DOWNSTREAM STORM SEWERS, DITCHES, AND CULVERTS. SILT BUILDUP FOUND TO BE A RESULT OF THIS SITE CONSTRUCTION WORK SHALL BE REMOVED FROM DOWNSTREAM CULVERTS BY THE CONTRACTOR AT NO ADDITIONAL EXPENSE TO THE OWNER OR THE TOWN/CITY.
9. ALL SOIL EROSION AND SEDIMENT CONTROL DEVICES AND MATERIALS SHALL BE IN PLACE PRIOR TO BEGINNING EARTHWORK OPERATIONS AND SHALL BE MAINTAINED UNTIL THE NEW SLOPES ARE STABILIZED WITH SEEDING AND/OR SLOPE PROTECTION, AS DIRECTED BY THE ENGINEER.
10. INSTALL TEMPORARY SILT SOCK AROUND THE BASE OF STOCKPILES. STOCKPILES NOT BEING ACTIVELY USED FOR MORE THAN SEVEN (7) DAYS SHALL BE STABILIZED.
11. THE PROFESSIONAL CERTIFYING COMPLIANCE TO NYSDEC PHASE II STORMWATER REGULATION REQUIREMENTS MUST INSPECT AT A MINIMUM WEEKLY, AND WHEN DISTURBING MORE THAN 5 ACRES TWICE A WEEK, AND SHALL PROVIDE THESE INSPECTION REPORT WITH A WRITTEN CERTIFICATION OF CONSTRUCTION COMPLIANCE TO THE TOWN OF AMHERST (BIWEEKLY).
12. THE ENGINEER OF RECORD FOR THIS PROJECT CERTIFIES THAT THESE DESIGN PLANS MEET THE REQUIREMENTS AND ARE IN COMPLIANCE WITH THE NEW YORK STORMWATER MANAGEMENT DESIGN MANUAL AND NYSDEC PHASE II STORMWATER REGULATION REQUIREMENTS.

SEQUENCE OF MAJOR ACTIVITIES

THE CONTRACTOR WILL BE RESPONSIBLE FOR IMPLEMENTING THE FOLLOWING EROSION CONTROL AND STORM WATER MANAGEMENT CONTROL MEASURES. THE CONTRACTOR MAY DESIGNATE THESE TASKS TO CERTAIN SUBCONTRACTORS AS HE SEES FIT, BUT THE ULTIMATE RESPONSIBILITY FOR IMPLEMENTING THESE CONTROLS AND ENSURING THEIR PROPER FUNCTIONING REMAINS WITH THE CONTRACTOR. THE ORDER OF ACTIVITIES WILL BE AS FOLLOWS:

- A. INSTALL STABILIZED CONSTRUCTION ENTRANCE
- B. INSTALL PERIMETER SILT FENCES/SILT SOCK IN THE LOCATIONS SHOWN ON THE DEMOLITION AND EROSION CONTROL PLAN SHEET.
- C. CLEAR & GRUB SITE.
- D. INSTALLATION OF UNDERGROUND DETENTION BASIN.
- E. COMMENCE SITE GRADING.
- F. DISTURBED AREAS OF THE SITE WHERE CONSTRUCTION ACTIVITY HAS CEASED FOR MORE THAN 14 DAYS SHALL BE TEMPORARILY SEEDED AND WATERED.
- G. CONSTRUCTION OF BUILDINGS.
- H. INSTALLATION OF PROPOSED UTILITIES.
- I. FINALIZE PAVEMENT SUBGRADE PREPARATION.
- J. CONSTRUCT ALL CURB, DRAINAGE INLETS, STORM SEWER PIPES AND STORM SEWER MANHOLES, AS SHOWN ON PLANS. INSTALL TEMPORARY INLET PROTECTION AT THE LOCATION OF ALL INLETS.
- K. DUCT CONTROL.
- L. REMOVE INLET PROTECTION AROUND INLETS AND MANHOLES NO MORE THAN 48 HOURS PRIOR TO PLACING STABILIZED BASE COURSE.
- M. INSTALL BASE MATERIAL AS REQUIRED FOR PAVEMENT.
- N. CARRY OUT FINAL GRADING AND SEEDING AND PLANTINGS.
- O. CLEAN STORM SYSTEM FOLLOWING CONSTRUCTION. CLEAN UNDERGROUND DETENTION BASIN AS PER MANUFACTURER RECOMMENDATIONS.
- P. REMOVE SILT FENCE/SILT SOCK ONLY AFTER ALL PAVING IS COMPLETE AND EXPOSED SURFACES ARE STABILIZED.
- Q. REMOVE TEMPORARY CONSTRUCTION EXITS ONLY PRIOR TO PAVEMENT CONSTRUCTION IN THESE AREAS.



Demolition & Erosion Control Plan

SCALE: 1"=30'

DEMOLITION NOTES:

1. ALL PERIMETER SILT SOCK TO BE INSTALLED PRIOR TO CONSTRUCTION ACTIVITY BEGINNING.
2. CONTRACTOR SHALL TAKE PRECAUTIONS TO PROTECT THOSE ITEMS TO REMAIN, SUCH AS TREES, PROPERTY CORNER PINS, UTILITY POLES, VALVES, HYDRANTS, CURBS, MANHOLES, AND CATCH BASINS.
3. TEMPORARY SILT SOCK TO BE INSTALLED AS DIRECTED BY THE OWNERS FIELD REPRESENTATIVE. MAINTAIN UNTIL VEGETATION IS ESTABLISHED AND PAVEMENT IS INSTALLED.
4. AS NECESSARY, COVERED DUMPSTERS SHALL BE PROVIDED ONSITE AS REQUIRED FOR CONSTRUCTION WASTE.
5. REMOVE ALL TREES AND STUMPS AS SHOWN AND DISPOSE OF OFF SITE. CONTRACTOR TO PROTECT ALL TREES/BRUSH NOT DISTURBED BY CONSTRUCTION ACTIVITY. LOCATIONS OF TREES SHOWN ON PLAN ARE APPROXIMATE, CONTRACTOR TO CONFIRM LOCATION PRIOR TO CONSTRUCTION.
6. CONTRACTOR TO COORDINATE WITH TOWN LANDSCAPE ARCHITECT WHICH TREES SHALL BE REMOVED AND WHICH SHALL REMAIN AND BE PROTECTED DURING CONSTRUCTION.
7. EXISTING CURB AND REMOVAL OF EXISTING ENTRANCE SHALL BE SAW CUT FULL-DEPTH AND NEATLY REMOVED FROM THE BACKSIDE, EXISTING PAVEMENT SHALL NOT BE DISTURBED AND THE PAVEMENT EDGE SHALL BE USED AS FORM FOR PLACING NEW CURB.
8. THE NORTHERN LONG-EARED BAT (NLEB) (MYOTIS SEPTENTRIONALIS) IS AN ENDANGERED SPECIES WHICH ENCOMPASSES ALL OF NEW YORK STATE AND IS REGULATED UNDER U.S. FISH AND WILDLIFE SERVICE (USFWS) AND NEW YORK STATE DEPARTMENT OF ENVIRONMENTAL CONSERVATION (NYSDEC). PLEASE ADVISE THE PERMITTEE THAT SHOULD TREE REMOVALS BE NECESSARY IN THE NYSOT RIGHT-OF-WAY (ROW), THE PERMITTEE IS RESPONSIBLE FOR COORDINATING AND OBTAINING ALL THE NECESSARY PERMITS AND APPROVALS WITH THE NYSDEC. FURTHERMORE, TREES WILL NOT BE PERMITTED TO BE CUT ON STATE RIGHT-OF-WAY (ROW) FROM MAY 1ST THROUGH JULY 31ST, TO PROTECT THE PUP SEASON FOR THE NLEB. THE PERMITTEE WILL BE REQUIRED TO PROVIDE PROOF OF COORDINATION PRIOR TO NYSOT ISSUING THE HIGHWAY WORK PERMIT TO THE PLAN SHEETS.

DEMOLITION & EROSION CONTROL LEGEND

- EXISTING PAVEMENT TO BE SAWCUT & REMOVED
- PROPOSED SILT SOCK
- EXISTING TREE TO BE REMOVED
- PROPOSED STORM INLET PROTECTION

NOTE: BOUNDARY AND TOPOGRAPHIC INFORMATION PROVIDED BY OTHERS, CARMINA WOOD DESIGN ASSUMES NO RESPONSIBILITY FOR ITS ACCURACY.

30' 0' 30' 60'

CARMINA WOOD

DESIGN

Buffalo | Utica | Greensboro

Proposed Multi-Family

4774 & 4780 Sheridan Drive

Amherst, NY

REVISIONS:	No.	Description	Date
	1	Rev. per Town comments	6/12/24
	2	Rev. per DOT comments	11/1/24
	3	Rev. per DOT comments	2/3/25
	4	Clump tree areas added	2/18/25



DRAWING NAME:


Demolition & Erosion Control Plan

Date: 4/22/24
Drawn By: P. Sheedy
Scale: As Noted

DRAWING NO.

C-001

Project No: 23-4091

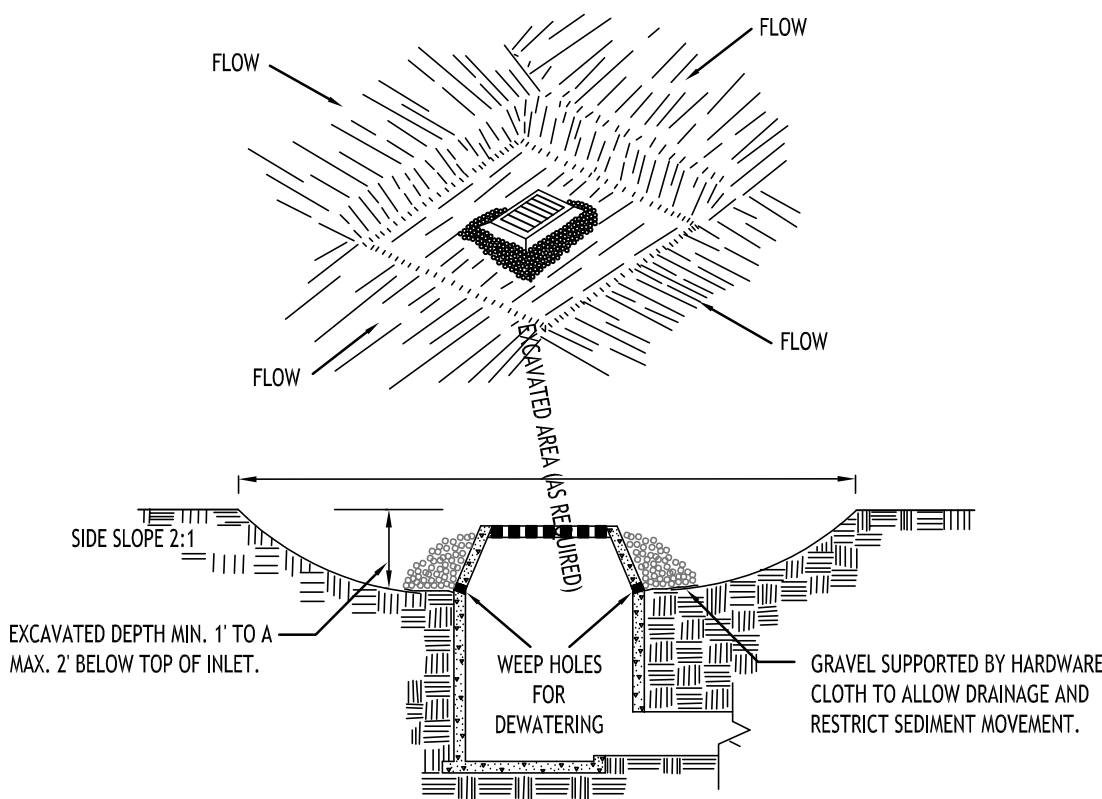


CONSTRUCTION SPECIFICATIONS

- CLEAR THE AREA OF ALL DEBRIS THAT WILL HINDER EXCAVATION.
 - GRADE APPROACH TO THE INLET UNIFORMLY AROUND THE BASIN.
 - WEEP HOLES SHALL BE PROTECTED BY GRAVEL.
 - UPON STABILIZATION OF CONTRIBUTING DRAINAGE AREA, SEAL WEEP HOLES, FILL BASIN WITH STABLE SOIL TO FINAL GRADE, COMPACT IT PROPERLY AND STABILIZE WITH PERMANENT SEEDING.
- MAXIMUM DRAINAGE AREA 1 ACRE

INLET PROTECTION DETAIL 1

NOT TO SCALE

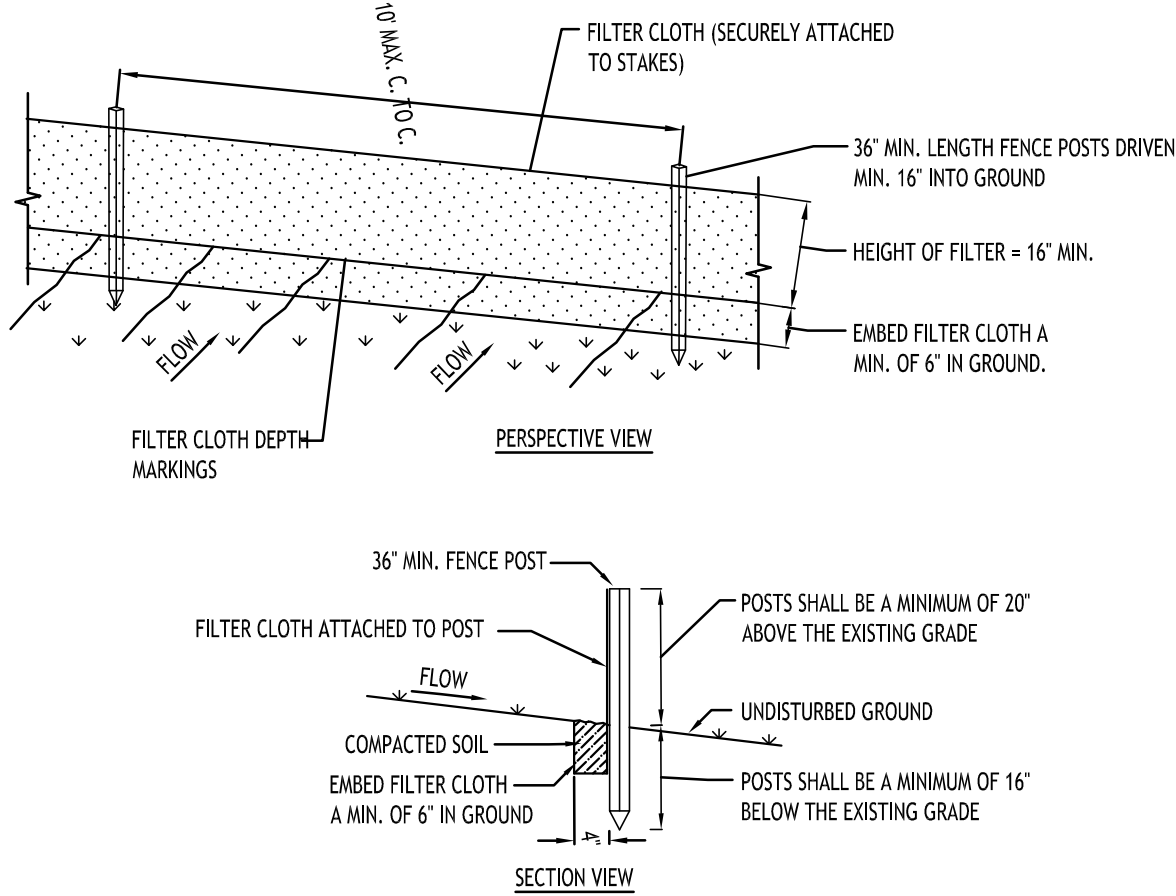


CONSTRUCTION SPECIFICATIONS

- WOVEN FENCE TO BE FASTENED SECURELY TO FENCE POSTS WITH WIRE TIES OR STAPLES. POSTS SHALL BE STEEL EITHER "T" OR "U" TYPE OR HARDWOOD.
- WHEN TWO SECTIONS OF FILTER CLOTH ADJOIN EACH OTHER THEY SHALL BE OVER-LAPPED BY SIX INCHES AND FOLDED. FILTER CLOTH SHALL BE EITHER FILTER X, MIRAFI 100X, STABILINKA T140N, OR APPROVED EQUIVALENT.
- MAINTENANCE SHALL BE PERFORMED AS NEEDED AND MATERIAL REMOVED WHEN "BULGES" DEVELOP IN THE SILT FENCE.

SILT FENCE DETAIL

NOT TO SCALE

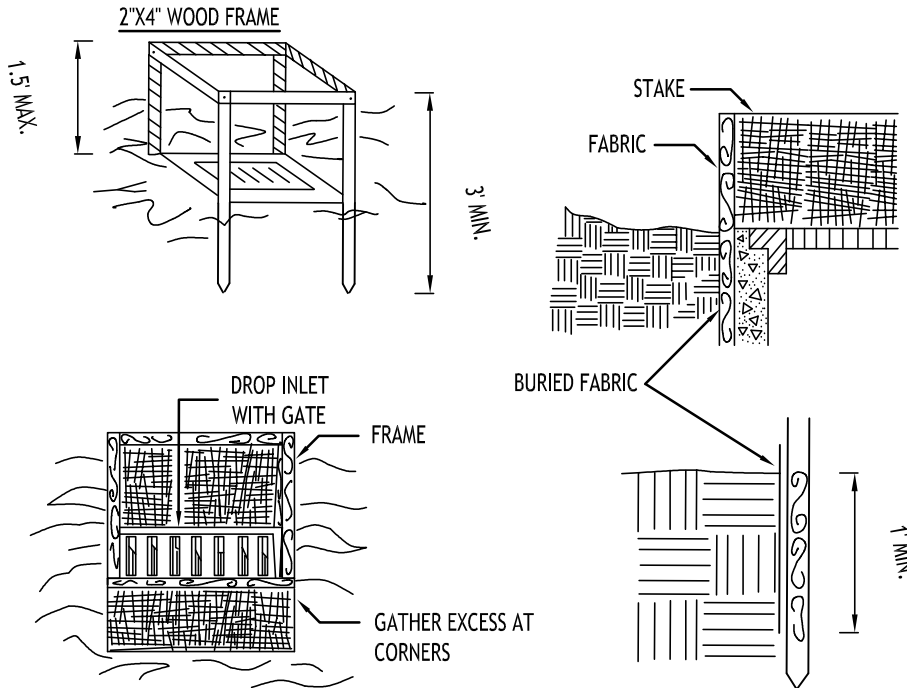


CONSTRUCTION SPECIFICATIONS

- FILTER FABRIC SHALL HAVE AN EOS OF 40-85. BURLAP MAY BE USED FOR SHORT TERM APPLICATIONS.
 - CUT FABRIC FROM A CONTINUOUS ROLL TO ELIMINATE JOINTS. IF JOINTS ARE NEEDED THEY WILL BE OVERLAPPED TO THE NEXT STAKE.
 - STAKE MATERIALS WILL BE STANDARD 2" x 4" WOOD OR EQUIVALENT. METAL WITH A MINIMUM LENGTH OF 3 FEET.
 - SPACE STAKES EVENLY AROUND INLET 3 FEET APART AND DRIVE A MINIMUM 18 INCHES DEEP. SPANS GREATER THAN 3 FEET MAY BE BRIDGED WITH THE USE OF WIRE MESH BEHIND THE FILTER FABRIC FOR SUPPORT.
 - FABRIC SHALL BE EMBEDDED 1 FOOT MINIMUM BELOW GROUND AND BACKFILLED. IT SHALL BE SECURELY FASTENED TO THE STAKES AND FRAME.
 - A 2" x 4" WOOD FRAME SHALL BE COMPLETED AROUND THE CREST OF THE FABRIC FOR OVER FLOW STABILITY.
- MAXIMUM DRAINAGE AREA 1 ACRE

INLET PROTECTION DETAIL 2

NOT TO SCALE

NOTE: INSTALL ONE OF THE INLET PROTECTION OPTIONS SHOWN PRIOR TO CONSTRUCTION

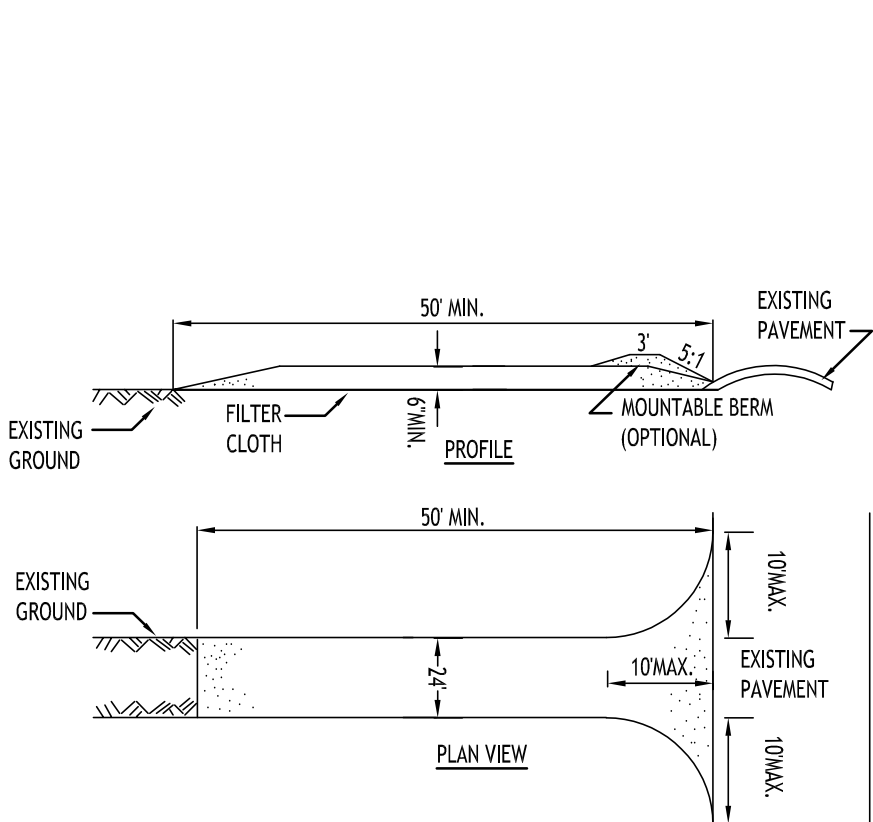


CONSTRUCTION SPECIFICATIONS

- STONE SIZE - USE 2" STONE, OR RECLAIMED OR RECYCLED CONCRETE EQUIVALENT.
- LENGTH - NOT LESS THAN 50 FEET (EXCEPT ON A SINGLE RESIDENCE LOT WHERE A 30 FOOT MINIMUM LENGTH WOULD APPLY).
- THICKNESS - NOT LESS THAN SIX (6) INCHES.
- WIDTH - TWENTY FOUR FEET PER NYSDOT.
- FILTER CLOTH - WILL BE PLACED OVER THE ENTIRE AREA PRIOR TO PLACING OF STONE.
- SURFACE WATER - ALL SURFACE WATER FLOWING OR DIVERTED TOWARD CONSTRUCTION ENTRANCES SHALL BE PIPED ACROSS THE ENTRANCE. IF PIPING IS IMPRACTICAL, A MOUNTABLE BERM WITH 5:1 SLOPES WILL BE PERMITTED.
- MAINTENANCE - THE ENTRANCE SHALL BE MAINTAINED IN A CONDITION WHICH WILL PREVENT TRACKING OR FLOWING OF SEDIMENT ONTO PUBLIC RIGHTS-OF-WAY. ALL SEDIMENT SPILLED, DROPPED, WASHED OR TRACTED ONTO PUBLIC RIGHTS-OF-WAY MUST BE REMOVED IMMEDIATELY.
- WHEN WASHING IS REQUIRED, IT SHALL BE DONE ON A AREA STABILIZED WITH STONE AND WHICH DRAINS INTO AN APPROVED SEDIMENT TRAPPING DEVICE.
- PERIODIC INSPECTION AND NEEDED MAINTENANCE SHALL BE PROVIDED AFTER EACH RAIN.

STABILIZED CONSTRUCTION ENTRANCE DETAIL

NOT TO SCALE

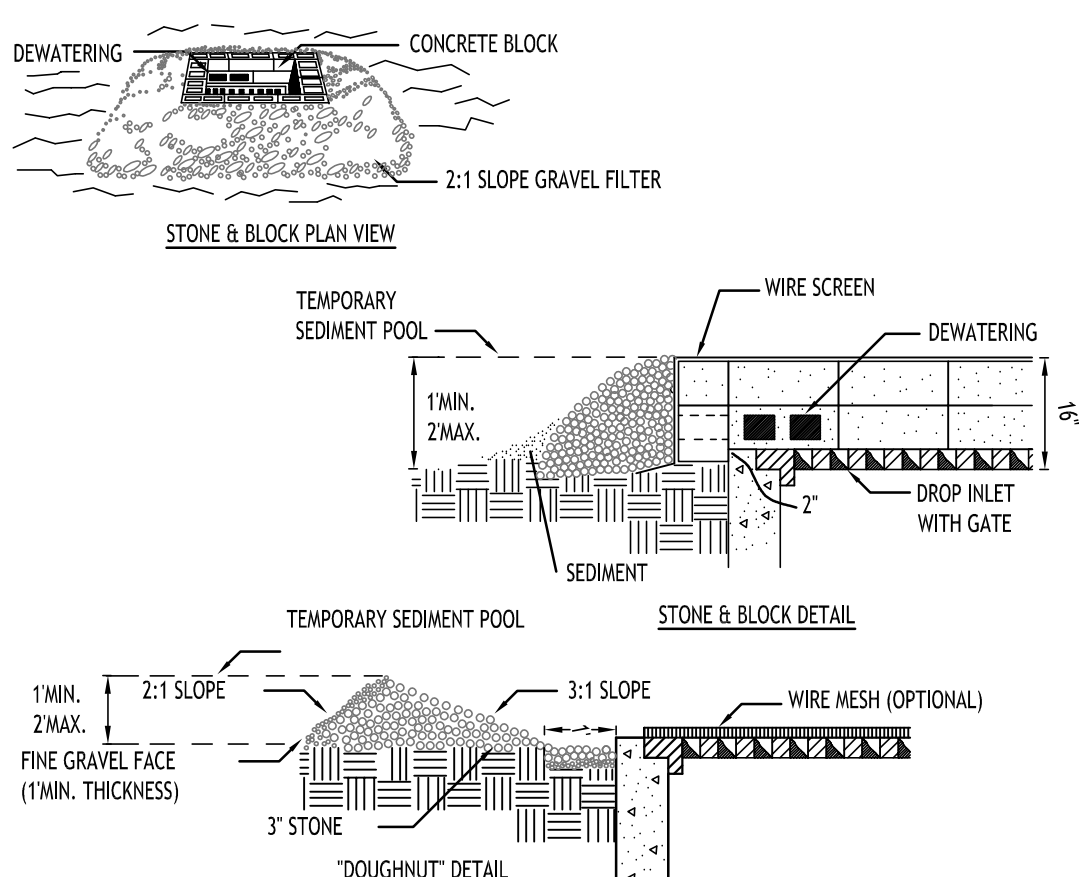


CONSTRUCTION SPECIFICATIONS

- LAY ONE BLOCK ON EACH SIDE OF THE STRUCTURE ON ITS SIDE FOR DEWATERING. FOUNDATION SHALL BE 2 INCHES MINIMUM BELOW REST OF INLET AND BLOCKS SHALL BE PLACED AGAINST INLET FOR SUPPORT.
 - HARDWARE CLOTH OR 1/2" WIRE MESH SHALL BE PLACED OVER BLOCK OPENINGS TO SUPPORT STONE.
 - USE CLEAN STONE OR GRAVEL 1/2-3/4 INCH IN DIAMETER PLACED 2 INCHES BELOW TOP OF THE BLOCK ON A 2:1 SLOPE OR FLATTER.
 - FOR STONE STRUCTURES ONLY, A 1 FOOT THICK LAYER OF THE FILTER STONE WILL BE PLACED AGAINST THE 3 INCH STONE AS SHOWN ON THE DRAWINGS.
- MAXIMUM DRAINAGE AREA 1 ACRE

INLET PROTECTION DETAIL 3

NOT TO SCALE

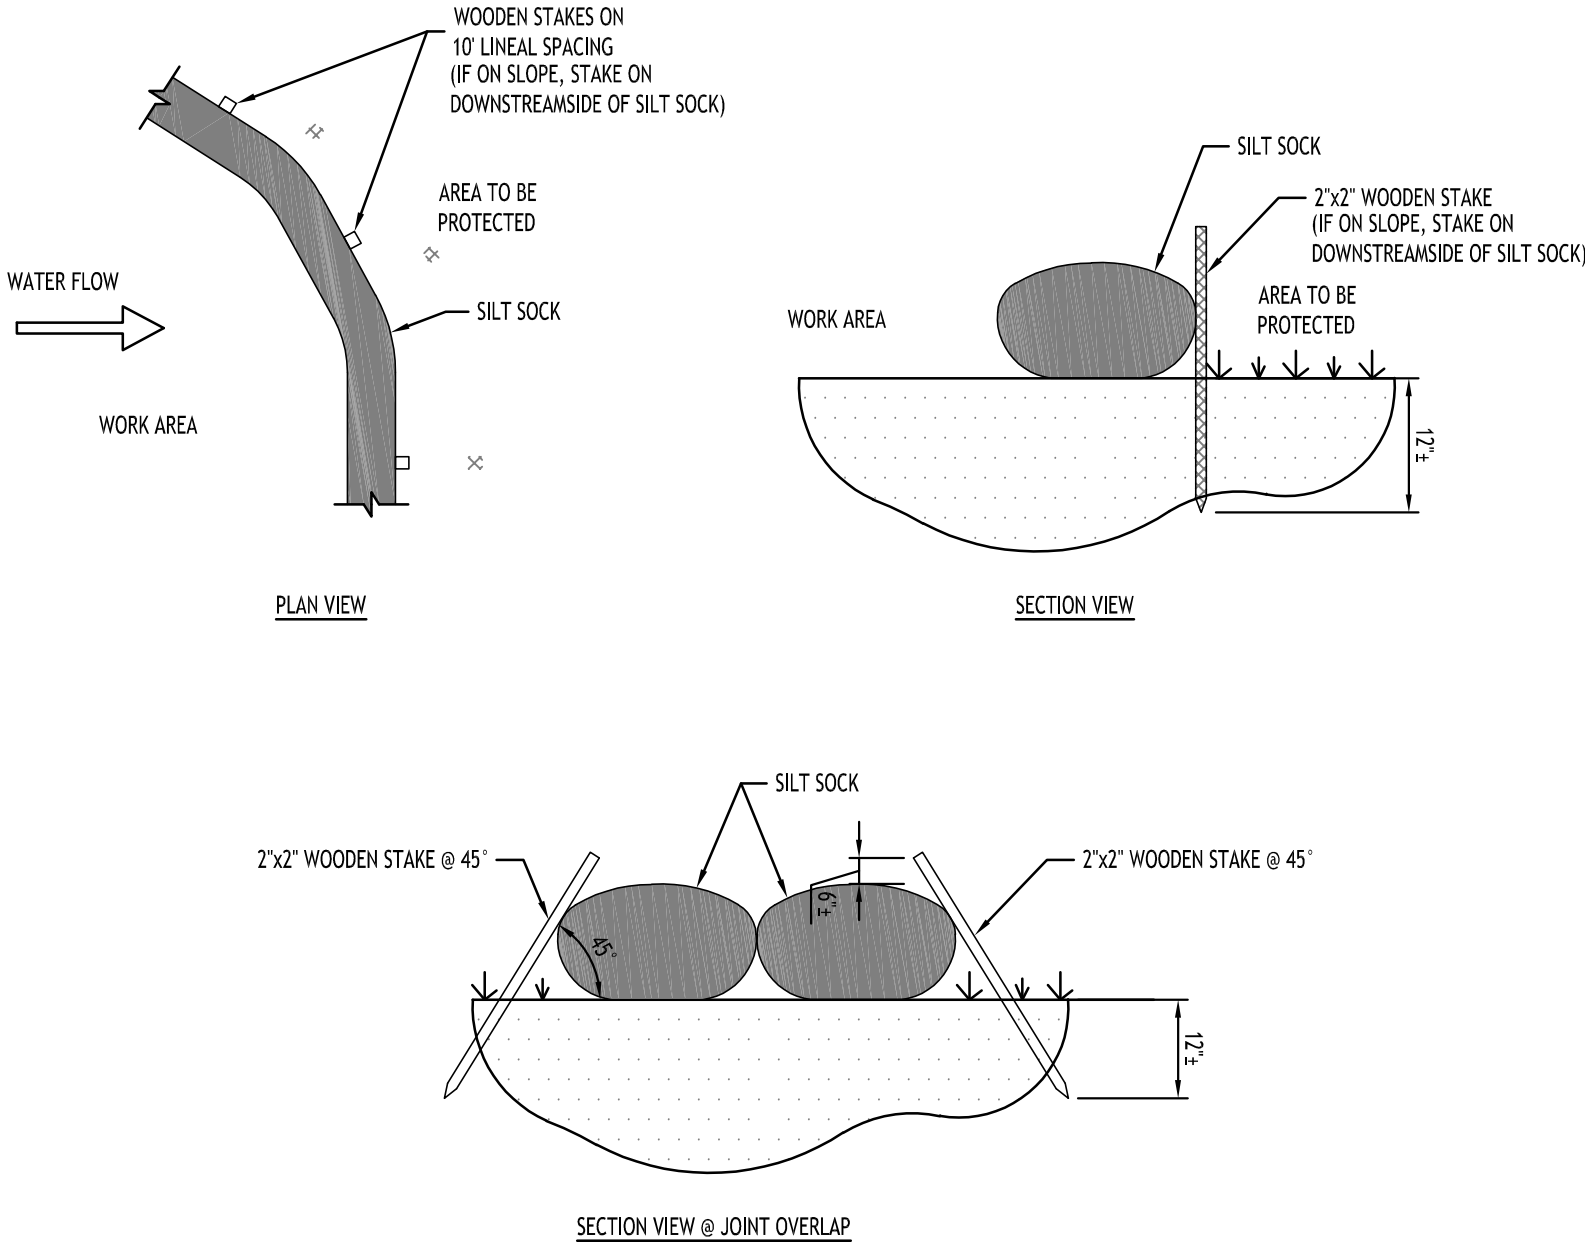

NOTES:


CONTRACTOR SHALL INSPECT AND MAINTAIN SILT SOCK AS NEEDED DURING THE DURATION OF CONSTRUCTION PROJECT.

CONTRACTOR SHALL REMOVE SEDIMENT COLLECTED AT THE BASE OF THE SILT SOCK WHEN IT HAS REACHED 1/3 OF THE EXPOSED HEIGHT OF THE SILT SOCK. ALTERNATIVELY, RATHER THAN CREATE A SOIL DISTURBING ACTIVITY, THE ENGINEER MAY CALL FOR ADDITIONAL SILT SOCK TO BE ADDED AT AREAS OF HIGH SEDIMENTATION, PLACED IMMEDIATELY ON TOP OF THE EXISTING SEDIMENT LADEN SILT SOCK.

SILT SOCK SHALL BE OVERLAPPED 12" AT JOINTS AND STAKED ON EACH SIDE OF THE SOCK AT A 45° ANGLE

SILT SOCK DETAIL

NOT TO SCALE

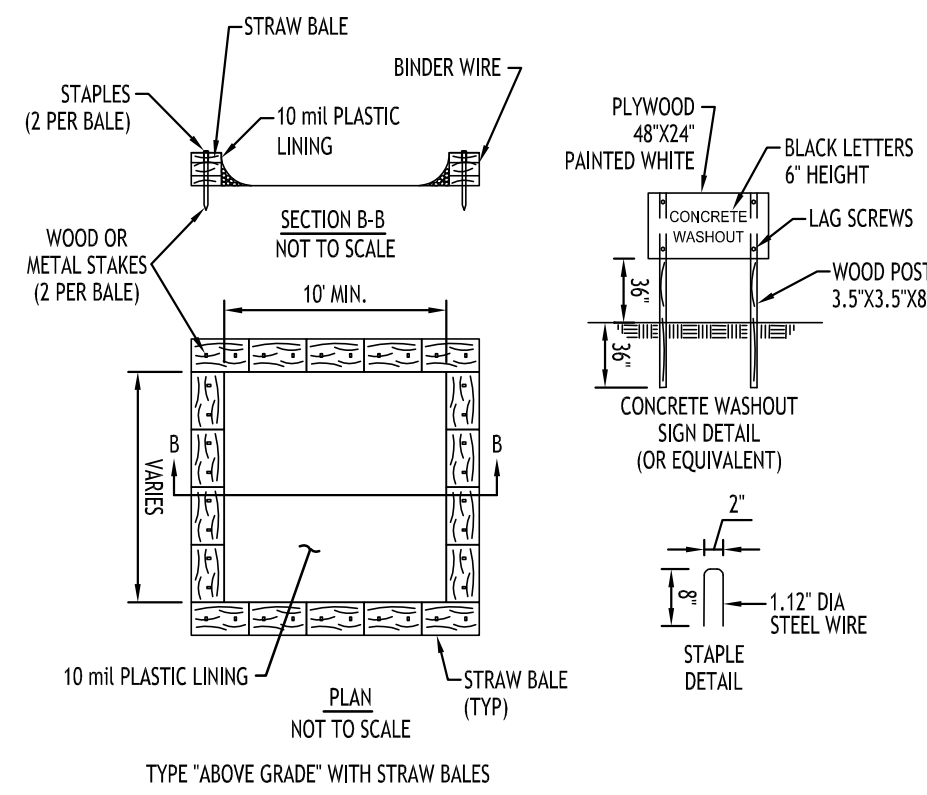


NOTES:

- ACTUAL LAYOUT TO BE DETERMINED IN THE FIELD.
- A CONCRETE WASHOUT SIGN SHALL BE INSTALLED WITHIN 30' OF THE TEMPORARY CONCRETE WASHOUT FACILITY.
- MATERIALS USED TO CONSTRUCT TEMPORARY CONCRETE WASHOUT FACILITIES SHALL BE REMOVED FROM THE SITE OF THE WORK AND DISPOSED OF OR RECYCLED.
- HOLES, DEPRESSIONS OR OTHER GROUND DISTURBANCE CAUSED BY THE REMOVAL OF THE TEMPORARY CONCRETE WASHOUT FACILITIES SHALL BE BACKFILLED, REPAIRED, AND STABILIZED TO PREVENT EROSION.

CONCRETE WASHOUT DETAIL

NOT TO SCALE

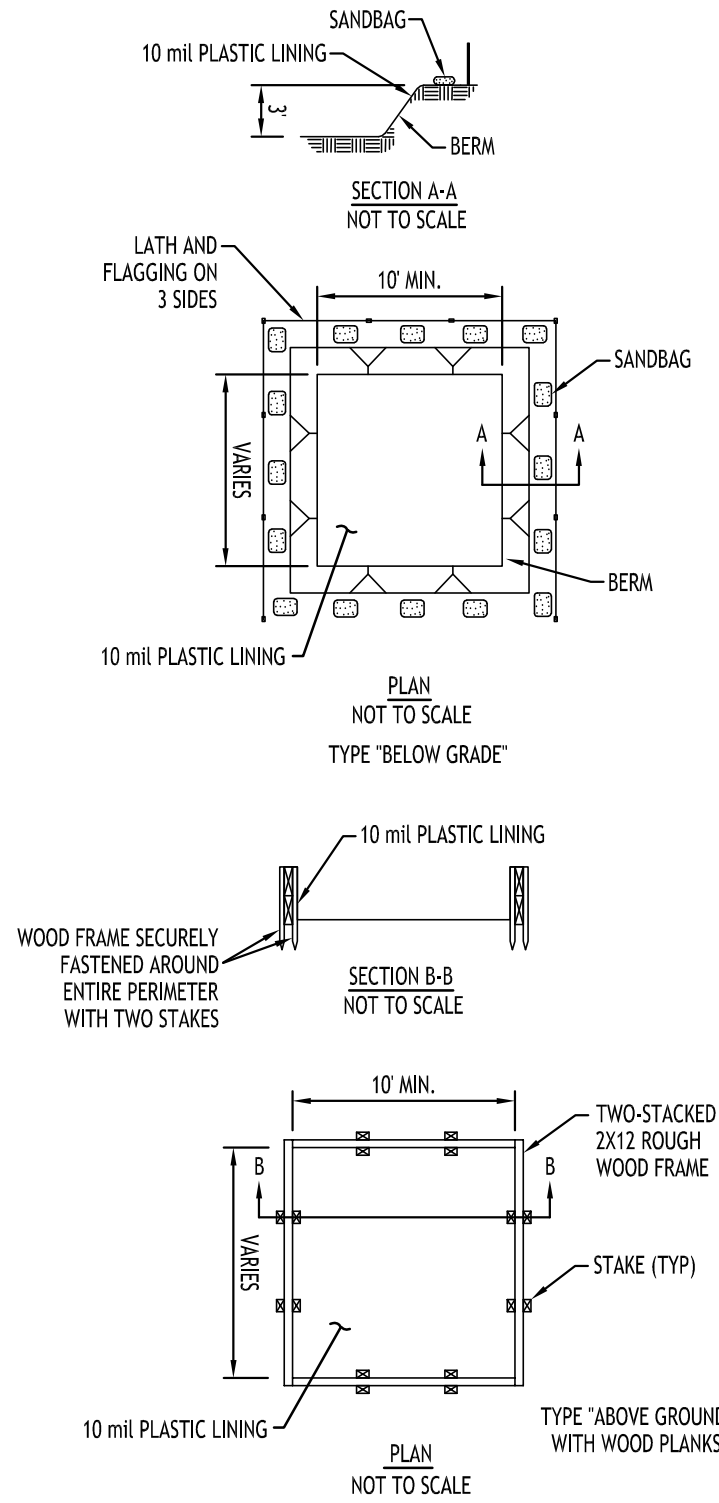

EXISTING TREE PROTECTION FENCE

MATERIALS

MATERIALS FOR TEMPORARY PLASTIC BARRIER FENCES SHALL MEET THE FOLLOWING REQUIREMENTS:

- FENCE: HIGH-DENSITY POLYETHYLENE WESH, ULTRAVIOLET STABILIZED MIN. 2 YEARS; MINIMUM HEIGHT 4.0 FEET. COLOR: HIGH-VISIBILITY ORANGE OR GREEN, WHEN USED TO PROTECT TREES OR OTHER VEGETATION, COLOR SHALL BE HIGH-VISIBILITY ORANGE.
- POSTS: RIGID METAL OR WOOD POSTS, MINIMUM LENGTH 6.0 FEET.
- TIES: STEEL WIRE, #14 GAUGE OR NYLON CABLE TIES.
- WARNING SIGNS: SHEET METAL, PLASTIC OR OTHER RIGID, WATERPROOF MATERIAL, 1.5 FEET BY 2.0 FEET WITH 4 INCH BLACK LETTERS ON A WHITE BACKGROUND. TEXT SHALL BE: "PROTECTED SITE - KEEP OUT" UNLESS OTHERWISE SPECIFIED.

DETAILS

FENCES SHALL BE ERRECTED PRIOR TO MOVING CONSTRUCTION EQUIPMENT ONTO ANY AREA DESIGNATED FOR PROTECTION.

THE LINE OF FENCES SHALL BE STAKED OR MARKED OUT ON THE GROUND BY THE CONTRACTOR AND APPROVED BY THE ENGINEER/OWNER BEFORE ANY FENCE IS INSTALLED. WHERE USED FOR PROTECTION OF INDIVIDUAL TREES, FENCE SHALL BE PLACED AT THE DRIP LINE (EXTENT OF CANOPY). IF NOT POSSIBLE, PLACEMENT SHALL BE AS CLOSE TO THE DRIP LINE AS POSSIBLE AND IN NO CASE LESS THAN 5.0 FEET AWAY FROM THE TREE TRUNK.


ON APPROVAL OF THE STAKEOUT, POSTS SHALL BE SECURELY DRIVEN ON 6.0 FOOT-MAXIMUM CENTERS, NORMAL TO THE GROUND, TO A DEPTH 1/3 OF THE TOTAL POST LENGTH. PLASTIC BARRIER FENCE SHALL BE PLACED ALONG THE SIDE OF ALL POSTS. ENDS OF FENCING SEGMENTS SHALL OVERLAP A DISTANCE OF AT LEAST ONE HALF THE FENCE HEIGHT.

FENCING SHALL BE SECURED TO POSTS WITH WIRE OR CABLE TIES AT TOP, MIDDLE AND BOTTOM OF POST. FASTENER SHALL BE TIGHT ENOUGH TO PREVENT THE FENCING FROM SLIPPING DOWN. OVERLAPS SHALL ALSO BE SECURELY FASTENED.

BARRIER FENCE WHICH IS NOT ORANGE IN COLOR SHALL BE FLAGGED AT 6.0 FOOT INTERVALS WITH RED OR ORANGE FLORESCENT TAPE. WARNING SIGNS SHALL BE MOUNTED ON THE FENCE AT NO MORE THAN 100 FOOT INTERVALS.

MAINTENANCE SHALL COMMENCE IMMEDIATELY AFTER ERECTION OF THE FENCE AND CONTINUE UNTIL ONE WEEK PRIOR TO ACCEPTANCE OF THE CONTRACT, AND SHALL CONSIST OF: REPLACING DAMAGED POST(S) AND FENCING; RE-FASTENING AND TIGHTENING FENCING; AND RESTORING FENCE TO ITS INTENDED HEIGHT.

FENCING USED FOR TREE OR OTHER VEGETATION PROTECTION SHALL NOT BE TEMPORARILY REMOVED TO ALLOW EQUIPMENT ACCESS OVER A PROTECTED AREA, EXCEPT AS REQUIRED FOR ITEMS OF WORK SPECIFICALLY SHOWN ON THE PLANS AND APPROVED BY THE ENGINEER IN WRITING.

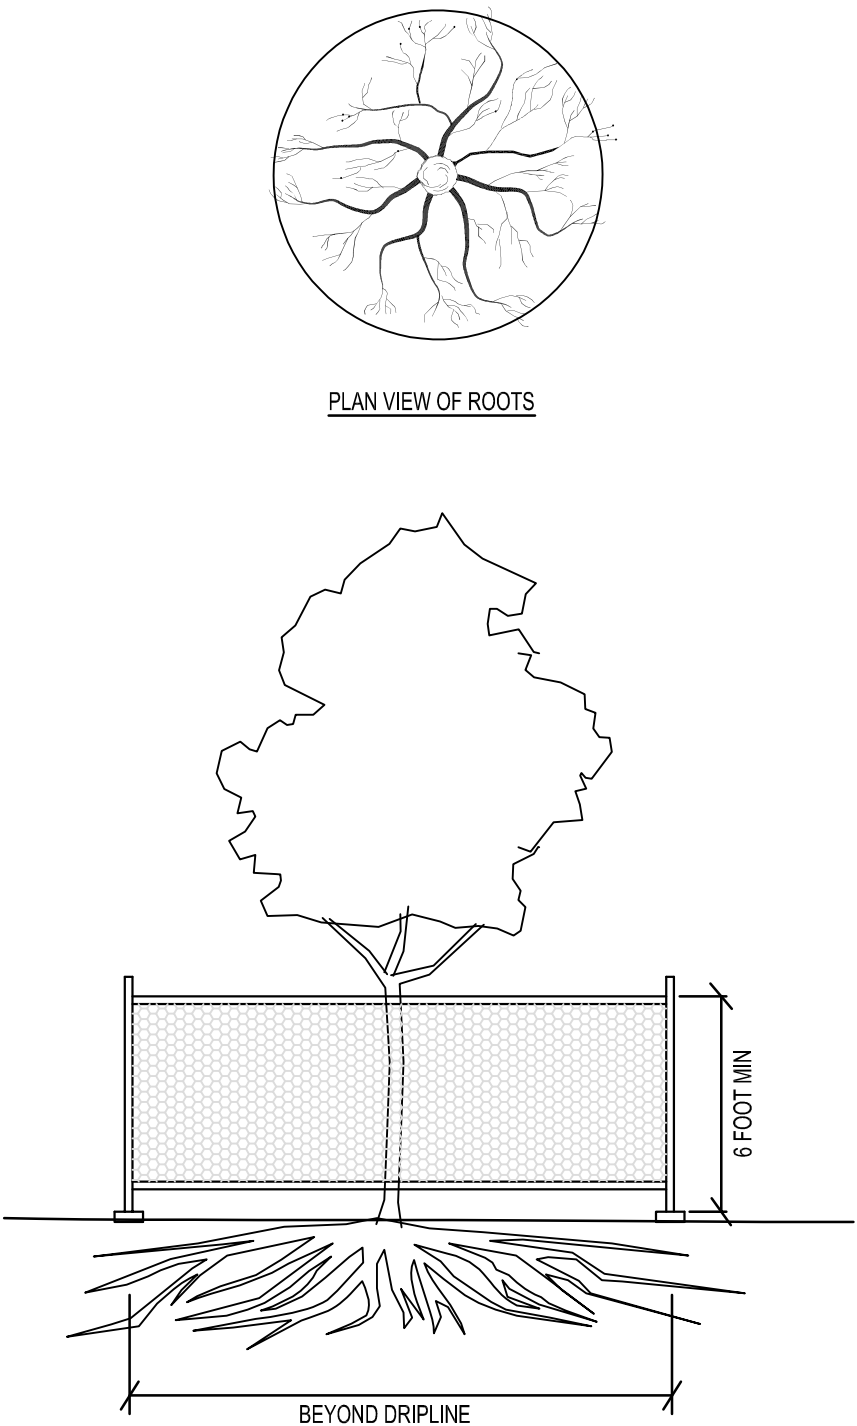

TREE PROTECTION DETAIL

NOT TO SCALE

REVISIONS:	No.	Description	Date
	1	Rev. per DOT comments	11/1/24
	2	Rev. per DOT comments	2/13/25



DRAWING NAME:

Demolition & Erosion Control Details

Date: 4/22/24
Drawn By: P. Sheedy
Scale: As Noted

DRAWING NO.

C-002

Project No: 23-4091

All Rights Reserved. Reuse of these documents without the expressed written permission of CARMINA WOOD DESIGN is prohibited. WARNING: It is a violation of article 145 of the New York State Penal Law for any person to knowingly or recklessly alter, modify, delete, add, or otherwise change the content of any electronic document or drawing to alter this drawing. If altered such R.A., P.E. or L.L.S. shall affix his or her seal, signature, the date, the notation "Altered By" and a specific description of the alteration.


© CARMINA WOOD DESIGN

PARKING CALCULATION:
"MULTI-FAMILY"
2 SPACES PER UNIT
22 UNITS x 2 = 44 SPACES REQ'D (9x19)

BUILDING DENSITY REQUIREMENTS:
PER R-4 ZONING REQUIREMENTS
5,850 SF / DWELLING
5.03 AC * 43,560 SF = 219,106 SF / 5,850 SF = 37.5
37 UNITS ALLOWED

Site Data		
SITE AREA = 5.03 AC TOTAL		
ZONED: R-4		
PROPOSED USE: 2-UNIT RESIDENTIAL TOWNHOUSE BUILDINGS WITH ATTACHED GARAGES (22 UNITS TOTAL)		
SETBACKS (BLDG)	REQUIRED	PROVIDED
FRONT	30 FT.	37.87 FT. MIN.
SIDE	8 FT. / 20 FT. (COMBINED)	17 FT. MIN. / > 20 FT. (COMBINED)
REAR	30 FT.	30 FT. MIN.
BUILDING DENSITY:	37	22
MIN. FLOOR AREA (2-BDRM):	760 SF	> 760 SF
MAX. BUILDING COVERAGE:	35% (1.76 AC)	1.14 AC (22.7%)
MAX. BUILDING HEIGHT:	30 FT. *	< 30 FT.
PARKING: (9x19)	44	52 SURFACE + 44 GARAGE SPACES = 96 TOTAL
GREENSPACE		
OVERALL:	1.25 AC (25%)	2.77 AC (55.2%)

*PER TOWN BOARD APPROVAL CONDITION 3

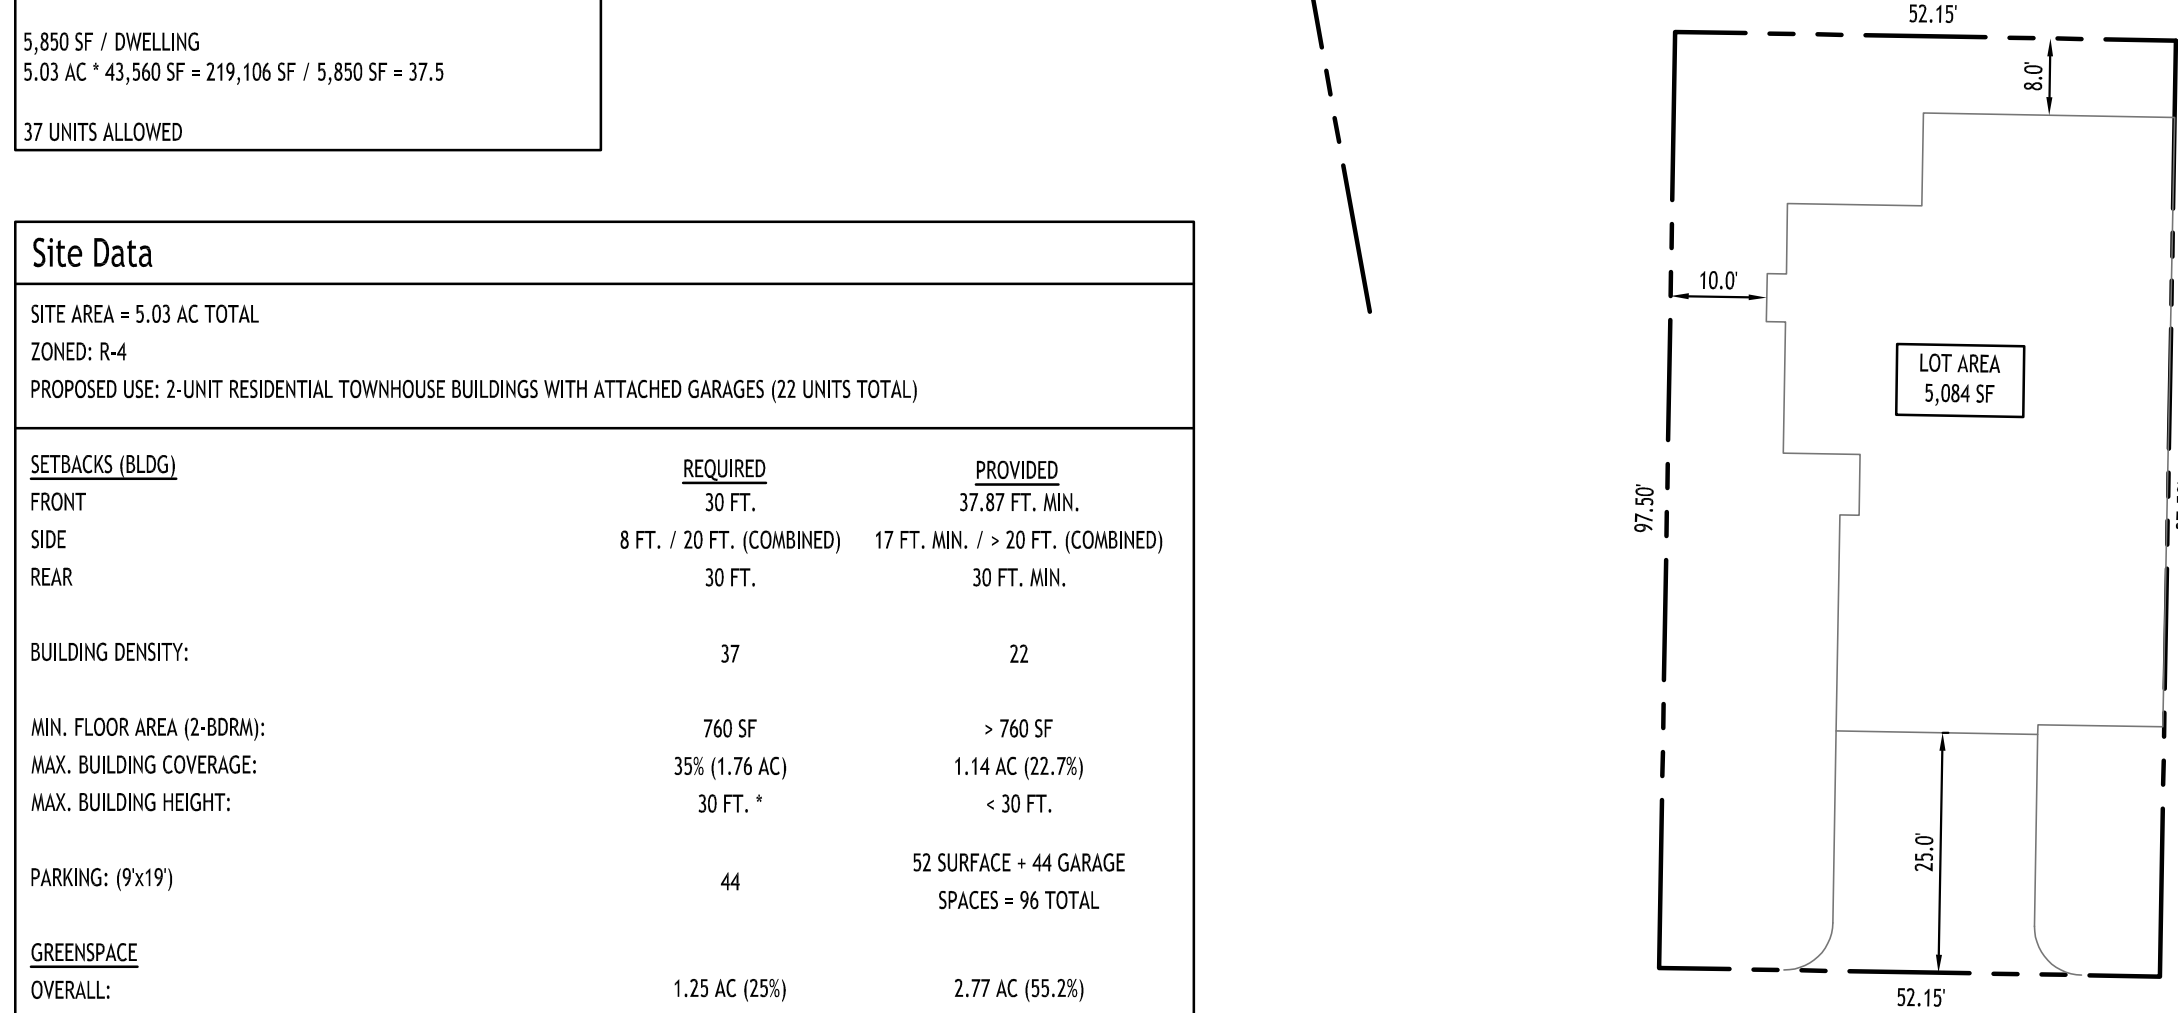

Typical Lot Layout
SCALE: 1"=20'

Site Data		
SITE AREA = 5.03 AC TOTAL		
ZONED: R-4		
PROPOSED USE: 2-UNIT RESIDENTIAL TOWNHOUSE BUILDINGS WITH ATTACHED GARAGES (22 UNITS TOTAL)		
LOT SIZING	REQUIRED	PROVIDED
AREA (MIN.)	5,850 SF	5,084 SF *
WIDTH (MIN.)	90 FT. (TWO-FAM.)	52.15' *
YARDS		
FRONT (MIN.)	30 FT.	25.0 FT. *
SIDE (MIN.)	8 FT.	0.0 FT. *
SIDE - COMBINED (MIN.)	20 FT.	10 FT. *
REAR (MIN.)	30 FT.	8.0 FT. *
HEIGHT (MAX.)	35 FT.	12.0 FT.
BUILDING COVERAGE (MAX.)	35% (2,048 SF)	44.4% (2,260 SF) *
FLOOR AREA (MIN.)	760 SF (2-BDRM)	> 760 SF

*VARIANCE REQUIRED

Preliminary Plat

SCALE: 1"=30'

NOTE: BOUNDARY AND TOPOGRAPHIC INFORMATION PROVIDED BY OTHERS.
CARMINA WOOD DESIGN ASSUMES NO RESPONSIBILITY FOR ITS ACCURACY.



CARMINA WOOD
DESIGN
Buffalo | Utica | Greensboro

Proposed Multi-Family

4774 & 4780 Sheridan Drive
Amherst, NY

REVISIONS:		Date
No.	Description	4/17/25
1	Rev. addresses, dim. added	



DRAWING NAME:
Preliminary Plat

Date: 3/24/25
Drawn By: P. Sheedy
Scale: As Noted

DRAWING NO.

P-100

Project No: 23-4091

TOWN BOARD APPROVAL CONDITIONS - 2/5/24:

- THAT THE DENSITY OF THE PROJECT SITE SHALL NOT EXCEED 4.4 UNITS PER ACRE.
- THAT THE USE OF THE PROJECT SITE TO BE REZONED FROM R-3 TO R-4 SHALL BE LIMITED TO TWO (2) UNIT-ATTACHED TOWNHOMES ONLY.
- THAT THE MAXIMUM ALLOWABLE HEIGHT OF ANY RESIDENTIAL BUILDING ON THE PROJECT SITE AS MEASURED FROM FINISHED GRADE SHALL BE THIRTY (30) FEET.
- THAT THE PROJECT SITES CONTAMINATED SOIL BE REMEDIATED TO TRACK 1 UNRESTRICTED STANDARDS UNDER THE PURVIEW OF, AND IN ACCORDANCE WITH THE NYSDEC'S BROWNFIELD CLEANUP PROGRAM.
- THAT PROPOSED BUILDINGS NUMBER 9 AND 11 ON THE ATTACHED SITE CONCEPT PLAN PREPARED BY CARMINA WOOD DESIGN DATED 12/15/23 SHALL NOT HAVE ANY UPPER STORY WINDOWS ALONG THE NORTH FACING WALLS.
- THAT THE CONDITIONS STATED ABOVE SHALL BE MEMORIALIZED VIZ THE RECORDING OF A DECLARATION OF RESTRICTIONS AT THE ERIE COUNTY CLERK'S OFFICE.

Site Data

SITE AREA = 5.03 AC TOTAL
ZONED: R-4
PROPOSED USE: 2-UNIT RESIDENTIAL TOWNHOUSE BUILDINGS WITH ATTACHED GARAGES (22 UNITS TOTAL)

SETBACKS (BLDG)	REQUIRED	PROVIDED
FRONT	30 FT.	37.87 FT. MIN.
SIDE	8 FT. / 20 FT. (COMBINED)	17 FT. MIN. / > 20 FT. (COMBINED)
REAR	30 FT.	30 FT. MIN.
BUILDING DENSITY:	37	22
MIN. FLOOR AREA (2-BDRM):	760 SF	> 760 SF
MAX. BUILDING COVERAGE:	35% (1.76 AC)	1.14 AC (22.7%)
MAX. BUILDING HEIGHT:	30 FT. *	< 30 FT.
PARKING: (9x19)	44	52 SURFACE + 44 GARAGE SPACES = 96 TOTAL
GREENSPACE		
OVERALL:	1.25 AC (25%)	2.77 AC (55.2%)

*PER TOWN BOARD APPROVAL CONDITION 3

PARKING CALCULATION:

"MULTI-FAMILY"
2 SPACES PER UNIT
22 UNITS x 2 = 44 SPACES REQD. (9x19)

BUILDING DENSITY REQUIREMENTS:

5,850 SF / DWELLING
3.03 AC * 43,560 SF = 219,106 SF / 5,850 SF = 37.5
37 UNITS ALLOWED

DETAIL LEGEND

- SEE SITE DETAIL SHEET
- TYPE 'A' CONCRETE CURBING
 - 90° PARKING STALL
 - CONCRETE SIDEWALK, 5' WIDE UNLESS OTHERWISE NOTED
 - STANDARD DUTY ASPHALT
 - HANDICAP PAVEMENT MARKINGS
 - HANDICAPPED PARKING SIGN
 - LIGHT POLE FOUNDATION
 - SIDEWALK CURB RAMP
 - HYSDOT CONCRETE CURB
 - CROSSWALK STRIPING

NOTE LEGEND

- EDGE OF PAVEMENT
- ROUNDUP CURB IN 2' OR MATCH EXISTING CURB
- INSTALL "NO PARKING" SIGN, N.U.T.C.D. SIGN NO. R7-1C
- LANDSCAPED AREA - SEE LANDSCAPE PLAN, IF NO PLANTINGS, INSTALL TOPSOIL & SEED
- DETECTABLE WARNING STRIP
- 6 HT. ACTIVE YARDS "DOCKWOOD" VINYL FENCE - COLOR CYPRESS, OR APPROVED EQUAL
- INSTALL "NO PARKING FIRE LANE" SIGN
- INSTALL "STOP" SIGN, N.U.T.C.D. SIGN NO. R1-1

Site Plan
SCALE: 1"=30'

SITE NOTES:

- ALL RADII SHALL BE 3'-0" UNLESS OTHERWISE NOTED.
- ALL DISTURBED AREAS: SHALL HAVE 4" MIN. OF TOPSOIL AND SEED.
- ALL DIMENSIONS FROM PROPERTY LINES SHALL BE MEASURED PERPENDICULAR TO THE PROPERTY LINE.
- CENTER ENTRANCE SIDEWALKS ON DOOR OPENINGS.
- BUILDING DIMENSIONS ARE APPROXIMATE, REFER TO ARCHITECTURAL DRAWINGS FOR LAYOUT DIMENSIONS.
- ALL HANDICAP RAMPS (NOT WITHIN THE HYSDOT R.O.W.) AND/OR SIDEWALKS FLUSH TO PAVEMENT SHALL HAVE ADA COMPLIANT TACTILE WARNING STRIPS WHERE ENTERING PARKING AREAS/DRIVEWAYS. SIDEWALKS FLUSH TO PAVEMENT WITHIN THE HYSDOT R.O.W. SHALL ADHERE TO THE NOTES AND DESIGN REGULATIONS AS STATED ON HYSDOT STANDARD SHEET 608-01.
- EXISTING TREE LOCATIONS ARE APPROXIMATE, CONTRACTOR TO LOCATE LOCATIONS PRIOR TO CONSTRUCTION AND COORDINATE WITH TOWN LANDSCAPE ARCHITECT WHICH TREES SHALL BE REMOVED AND WHICH SHALL REMAIN AND BE PROTECTED DURING CONSTRUCTION.

GENERAL NOTES:

- INSTALL ALL MATERIALS TO MANUFACTURER'S RECOMMENDATIONS AND BEST STANDARDS OF TRADE INVOLVED.
- SUBSTITUTIONS SHALL BE MADE ONLY WITH OWNER'S APPROVAL AND BE OF EQUIVALENT QUALITY TO WHAT IS SPECIFIED.
- WORK SHALL BE COMPLETED IN STRICT ACCORDANCE WITH ALL LOCAL CODES AND OSHA SAFETY RULES AND REGULATIONS.
- VERIFY ALL EXISTING CONDITIONS AND DIMENSIONS AT THE SITE. NOTIFY OWNER & ENGINEER OF DISCREPANCIES IN CONDITIONS SHOWN ON DRAWINGS PRIOR TO PROCEEDING WITH THE WORK.
- CONTRACTOR SHALL BE RESPONSIBLE FOR PROTECTION OF ANY EXISTING STRUCTURES TO REMAIN AND ANY FINISH MATERIAL INSTALLED WHILE WORKING ON OTHER COMPONENTS.
- CONTRACTOR SHALL KEEP JOB FREE OF DEBRIS AND MAKE FINAL CLEANUP TO SATISFACTION OF OWNER.
- CONTRACTOR SHALL ASCERTAIN THE LOCATION OF ALL UTILITIES PRIOR TO CONSTRUCTION SO THAT THIS WORK WILL NOT DISTURB EXISTING LINES AND/OR INSTALLATIONS. COORDINATE ALL WORK WITH THE APPLICABLE UTILITY COMPANIES.
- ALL OTHER PERMITS REQUIRED BY STATE OF NEW YORK, COUNTY OF ERIE, AND TOWN OF CLARENCE ARE THE RESPONSIBILITY OF THE CONTRACTOR/DEVELOPER/OWNER.
- EXISTING CURB AND REMOVAL OF EXISTING ENTRANCE SHALL BE SAW CUT FULL-DEPTH AND NEATLY REMOVED FROM THE BACKSIDE. EXISTING PAVEMENT SHALL NOT BE DISTURBED AND THE PAVEMENT EDGE SHALL BE USED AS FORM FOR PLACING NEW CURB.

SITE LEGEND

- PROPERTY LINE
- PROPOSED SIDEWALK / CONCRETE PAD
- NUMBER OF PARKING SPACES
- PROPOSED SIGN
- PROPOSED STANDARD DUTY ASPHALT PAVEMENT
- PROPOSED LIGHT POLE

NOTE: BOUNDARY AND TOPOGRAPHIC INFORMATION PROVIDED BY OTHERS, CARMINA WOOD DESIGN ASSUMES NO RESPONSIBILITY FOR ITS ACCURACY.



Proposed Multi-Family

4774 & 4780 Sheridan Drive
Amherst, NY

REVISIONS:	No.	Description	Date
	1	Rev. per Town Comments	6/3/24
	2	Rev. per Town Comments	6/30/24
	3	Rev. per DOT comments	11/1/24
	4	Rev. per DOT comments	11/13/24
	5	Rev. per DOT comments	2/3/25
	6	Rev. per NYSBOT comments	2/20/25
	7	Rev. per Town Comments	3/5/25
	8	Rev. per Town Comments	4/25/25



DRAWING NAME:

Site Plan

Date: 4/22/24

Drawn By: P. Sheedy

Scale: As Noted


DRAWING NO.

C-100

Project No: 23-4091

All Rights Reserved. Reuse of these documents without the expressed written permission of CARMINA WOOD DESIGN is prohibited. WARNING: It is a violation of article 145 of the New York State Engineering Law to use these documents for any project without the expressed written permission of CARMINA WOOD DESIGN. Any unauthorized use or alteration to alter this drawing, if altered such R.A., P.E. or L.L.S. shall affix his or her seal, signature, the date the notation "Altered By" and a specific description of the alteration.

© CARMINA WOOD DESIGN

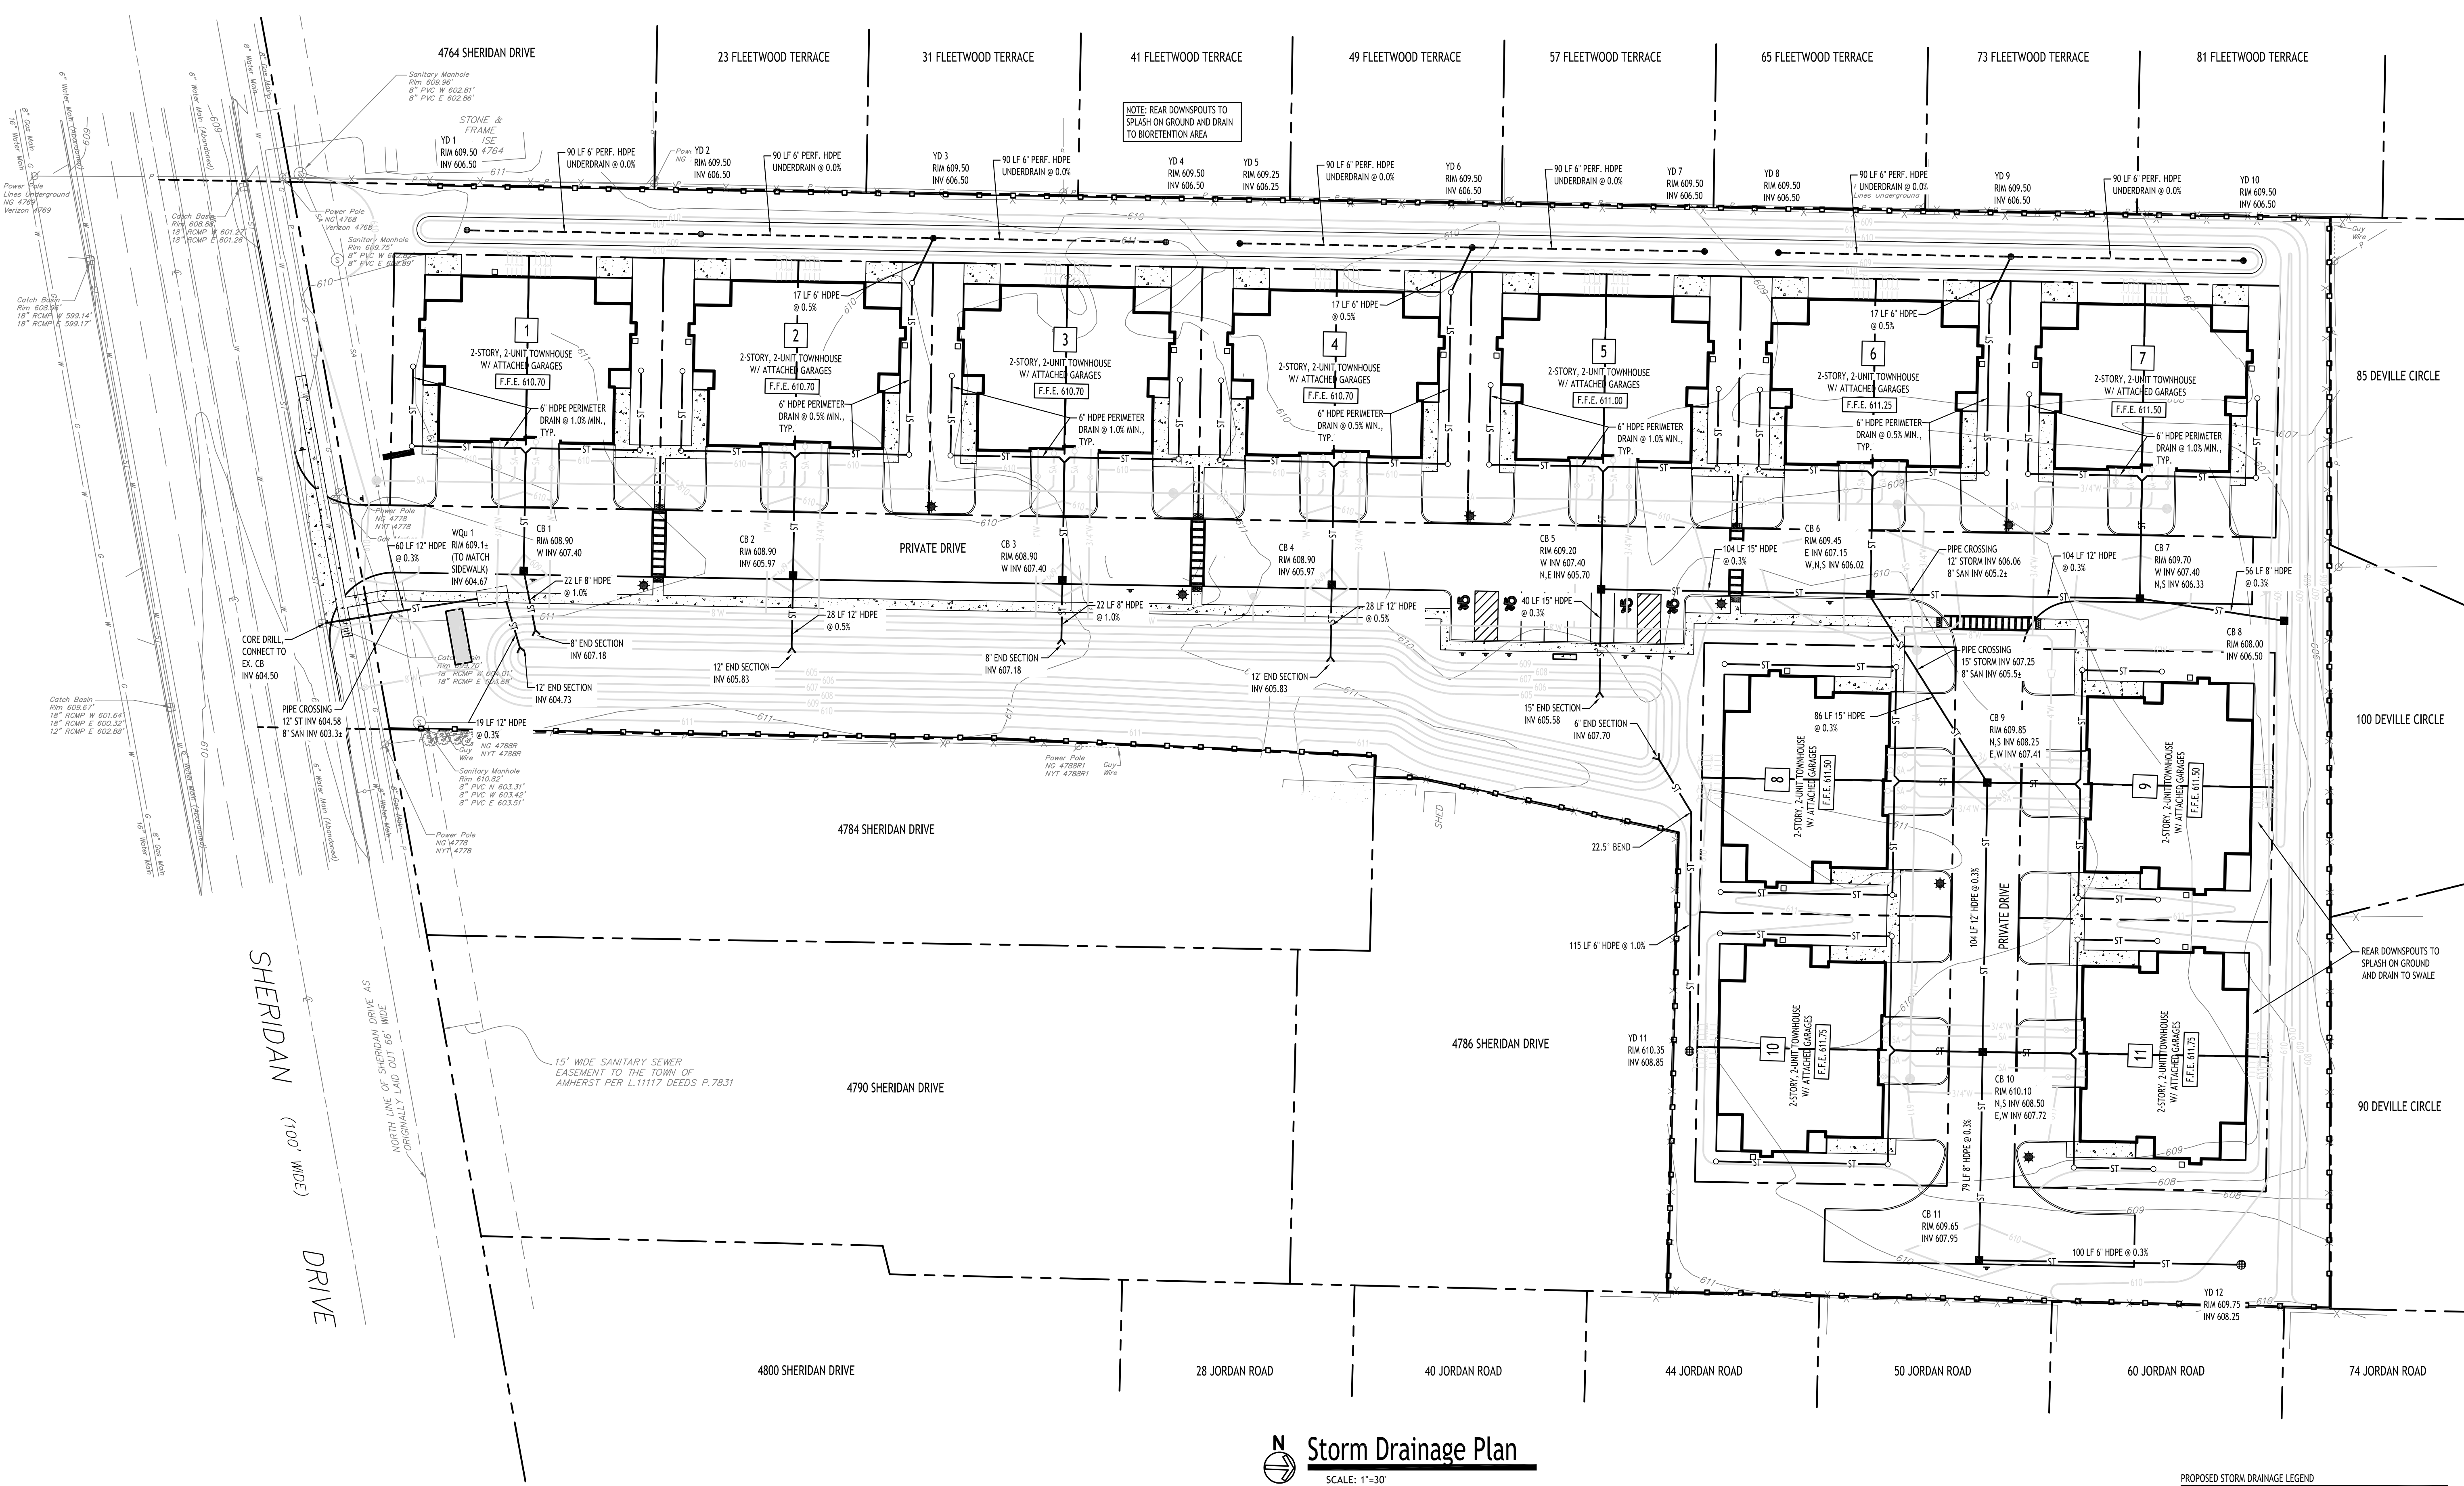

Storm Drainage Plan
SCALE: 1"=30'

- PROPOSED STORM DRAINAGE LEGEND
- PROPOSED STORM PIPE
 - PROPOSED PERFORATED STORM PIPE
 - PROPOSED CATCH BASIN
 - PROPOSED MANHOLE
 - PROPOSED CLEANOUT
 - CB: CATCH BASIN
 - MH: MANHOLE
 - OS: OUTLET STRUCTURE

NOTE: BOUNDARY AND TOPOGRAPHIC INFORMATION PROVIDED BY OTHERS, CARMINA WOOD DESIGN ASSUMES NO RESPONSIBILITY FOR ITS ACCURACY.


REVISIONS:		No.	Description	Date
1	Rev. per Town comments	6/12/24		
2	Rev. per DOT comments	11/1/24		
3	Rev. per DOT comments	11/13/24		
4	Rev. per Town comments	2/20/25		




DRAWING NAME:
Storm Drainage Plan

Date: 4/22/24
Drawn By: P. Sheedy
Scale: As Noted


DRAWING NO.
C-300
Project No: 23-4091

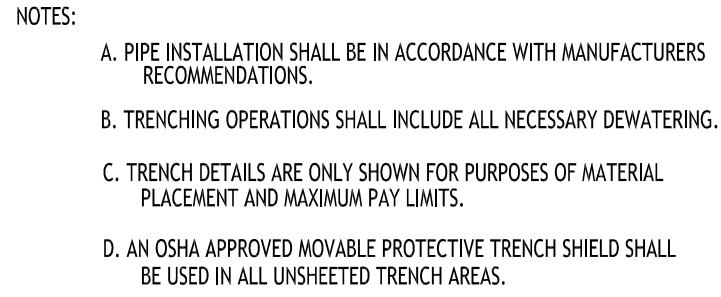



NOT TO SCALE

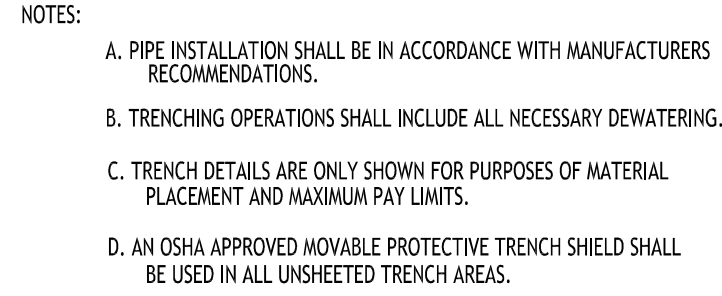

NOT TO SCALE

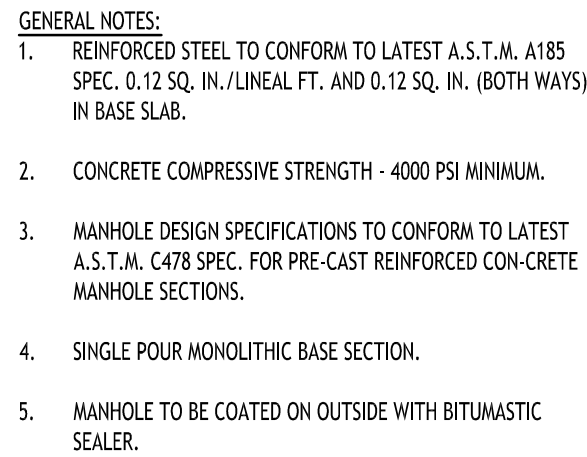

NOT TO SCALE

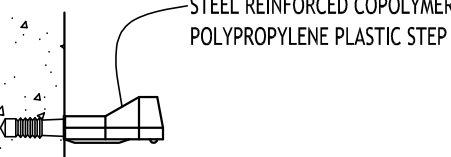 

NOT TO SCALE



NOT TO SCALE



NOT TO SCALE



NOT TO SCALE

REVISIONS:

Storm Drainage Details


Date: 4/22/24
Drawn By: P. Sheedy
Scale: As Noted

DRAWING NO.

C 201

C-301

Project No: 23-4091

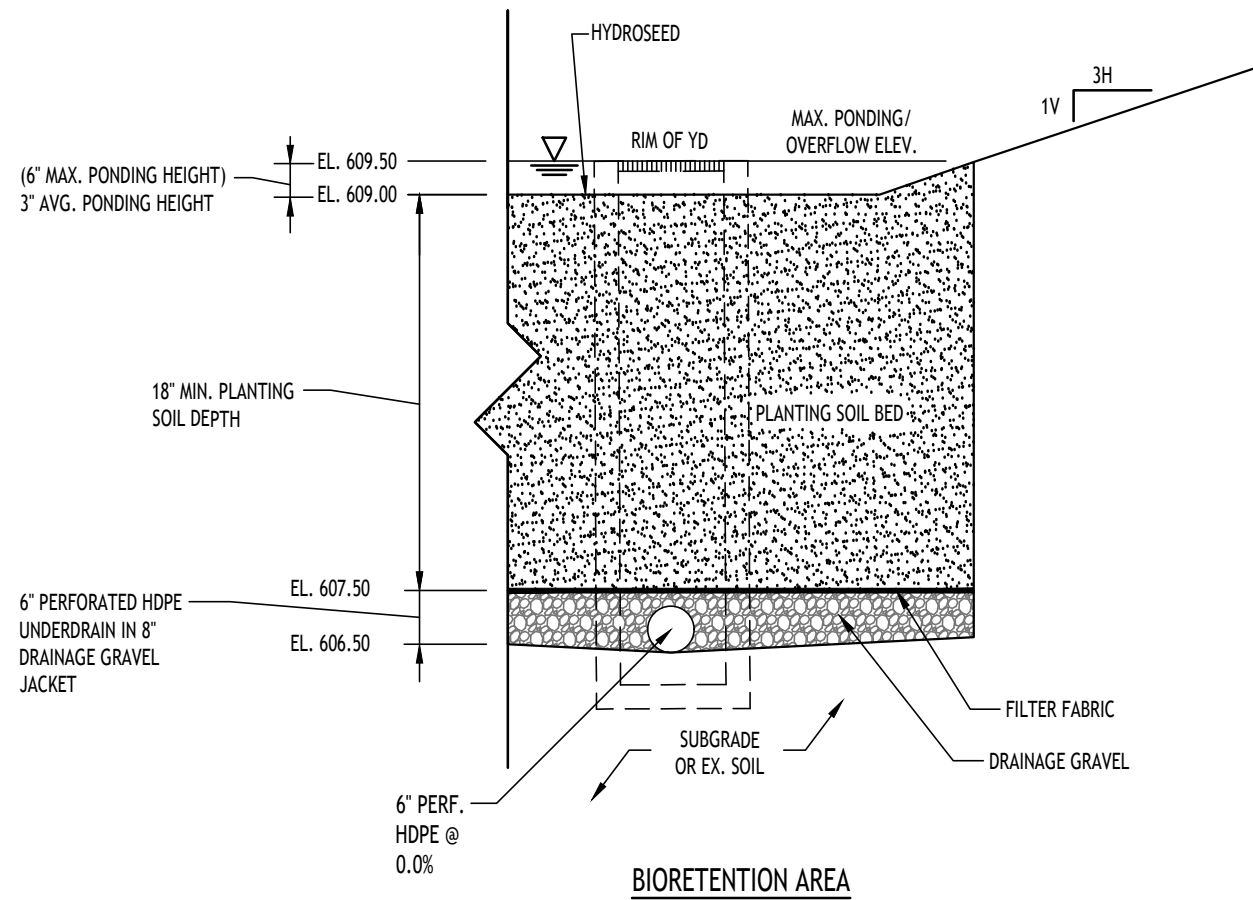

BIORETENTION AREA - TYPICAL SECTION
NOT TO SCALE

- NOTES:
1. FILTER FABRIC TO BE NON-WOVEN CLASS C, MIRAFI 180-N OR APPROVED EQUIVALENT
 2. DRAINAGE GRAVEL TO MEET AASHTO M-43, NO. 67, SIZE 0.25" TO 0.75"
 3. CONTRACTOR TO PROVIDE PLANTING SOIL SUBMITTAL SPECIFICATION FOR REVIEW AND APPROVAL PRIOR TO CONSTRUCTION.

NOTE: PLANTING SOIL SHALL BE LOAM/SAND MIX CONTAINING A MINIMUM OF 35 TO 60% SAND BY VOLUME AND LESS THAN 25% CLAY. SOIL SHOULD FALL WITHIN USCS TYPES SM OR ML WITH PERMEABILITY OF AT LEAST 0.5 FEET PER DAY. SOIL SHOULD BE FREE FROM STONES, STUMPS, ROOTS OR OTHER WOODY MATERIAL OVER 1" IN DIAMETER. PLACEMENT OF THE PLANTING SOIL SHOULD BE IN LIFTS OF 12" TO 18", LOOSELY COMPACTED.


CHARACTERISTICS SHALL BE:
PH RANGE: 5.2 - 7.00
ORGANIC MATTER: 1.5 - 4.0%
MAGNESIUM: 35 LBS PER ACRE MIN.
PHOSPHORUS: 75 LBS PER ACRE MIN.
POTASSIUM: 85 LBS PER ACRE MIN.
SOLUBLE SALTS: 500 PPM
CLAY: 10 TO 25%
SILT: 30 TO 55%
SAND: 35 TO 60%

bio-retention area seeding spec (Northeast Wetland Grass Seed Mix):

Seed Mixture	Variety	Percent by No. of Seeds
Creeping Bentgrass	Agrostis stolonifera	63.0
Rough Bluegrass	Poa trivialis	17.0
Woodsow Foxtail	Alopecurus arundinaceus	11.0
Annual Ryegrass	Lolium multiflorum	4.5
Deertongue	Panicum clandestinum	4.5


ENVIRONMENT21 STORMPRO V WATER QUALITY TREATMENT SYSTEM

DATE: 04/25/2018
DWG. NO.: Detail - STORMPRO V

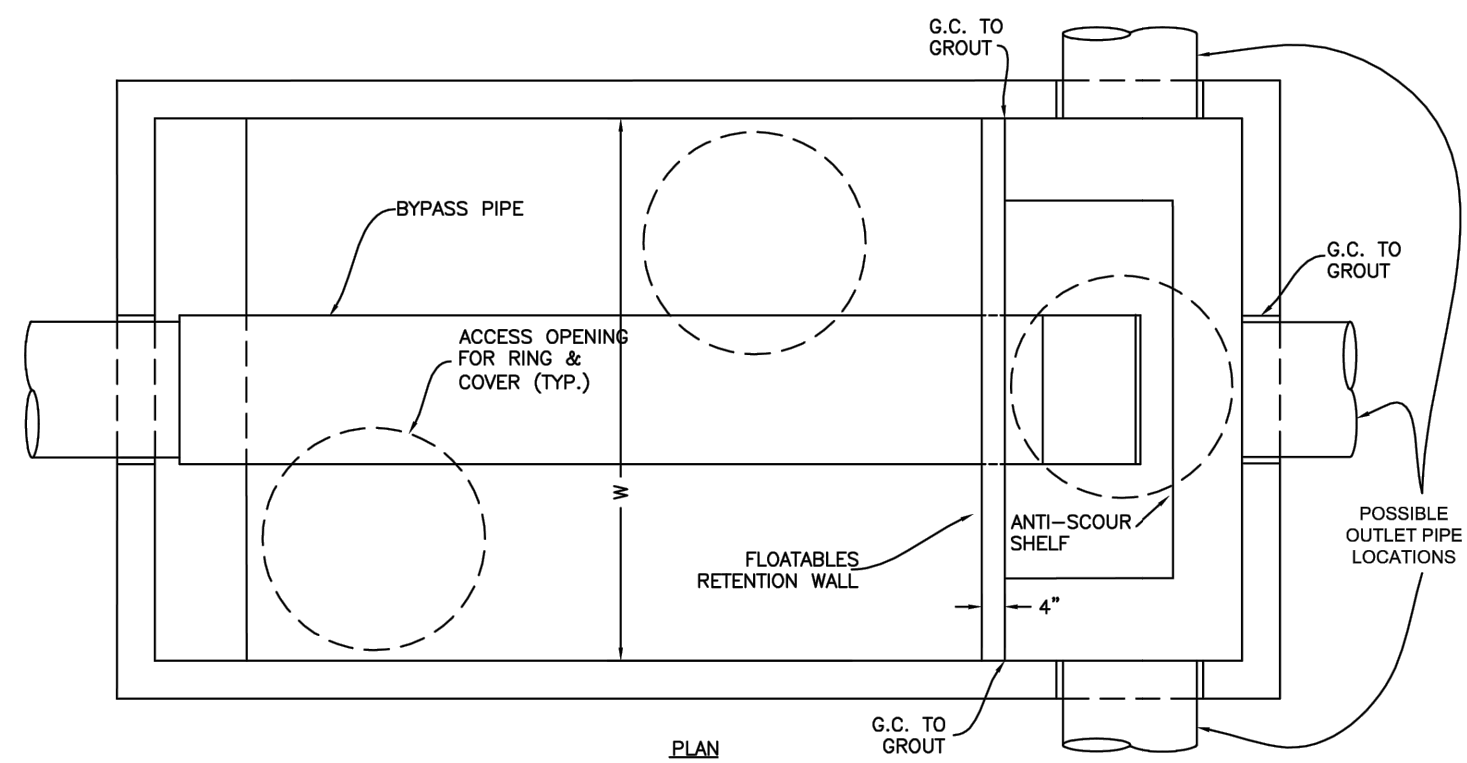

ENV21 STORMPRO SIZING TABLE				
STORMPRO MODEL NUMBER	W (ft.)	L (ft.)	S (ft.)	NJDEP MTFR (cfs)
V37	3	7	1.5+	0.85
V48	4	8	2.0+	1.29
V510	5	10	2.5+	2.02
V612	6	12	3.0+	2.91
V714	7	14	3.5+	3.96
V816	8	16	4.0+	5.17
V1020	10	20	5.0+	8.08
V1224	12	24	6.0+	11.61

SITE SPECIFIC DATA REQUIREMENTS	
STRUCTURE ID:	
SITE WQFR (cfs)	
DESIGN STORM (yrs.)	
PEAK FLOW (cfs)	
RIM ELEVATION (ft.)	
INLET PIPE SIZE (in.)	
INLET PIPE ELEV. (ft.)	
OUTLET PIPE SIZE (in.)	
OUTLET PIPE ELEV. (ft.)	

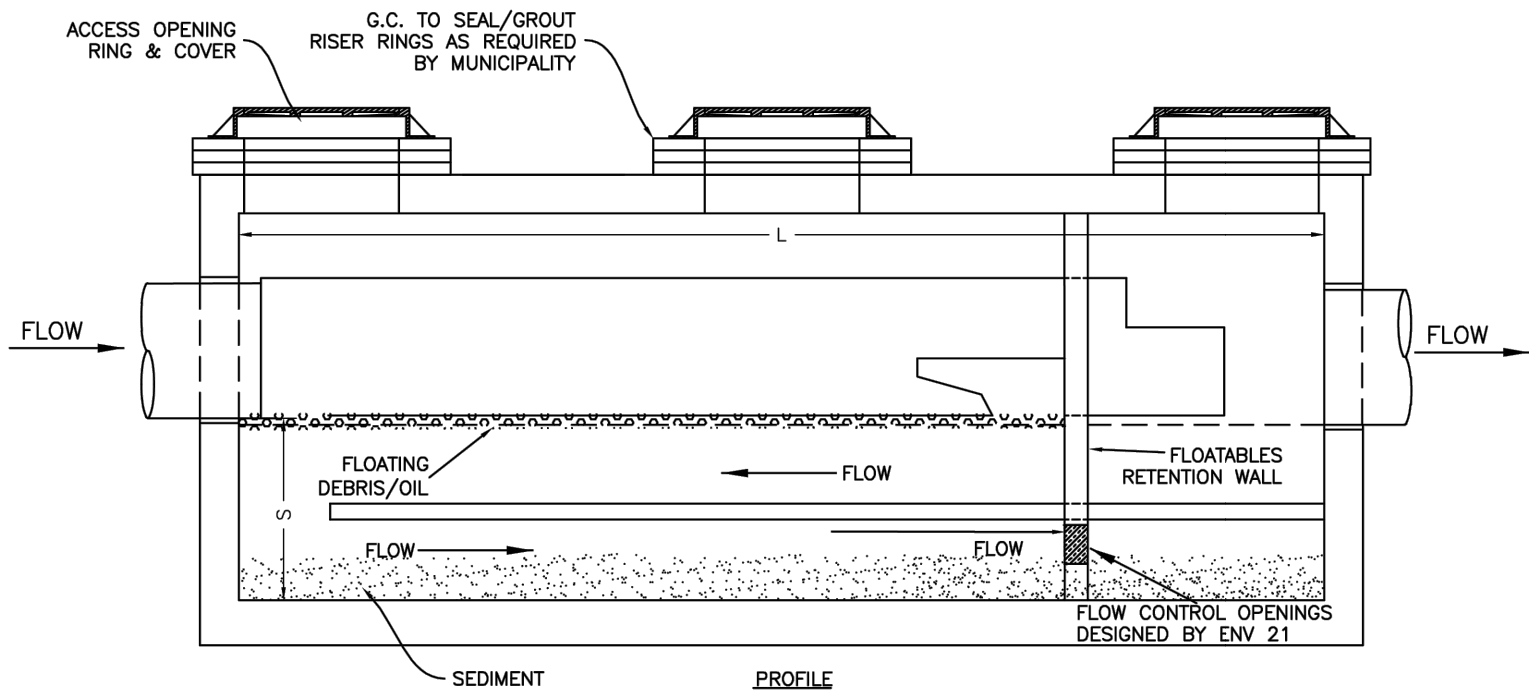

- NOTES:
1. MAXIMUM OPERATING LOSS APPROXIMATELY 0.5 FT.
 2. DESIGN SPECIFICATIONS CONFORM TO LATEST A.S.T.M. C478
 3. DESIGN LOADING: AASHTO HS20-44.
 4. DESIGN OF FLOATABLES RETENTION WALL BASED ON ENVIRONMENT 21 ANALYSIS OF SITE-SPECIFIC STORM SEWER HYDRAULICS.

DESIGN LOADING: AASHTO HS20-44

PROPRIETARY INFORMATION: PATENTS PENDING - ALL RIGHTS TO ENVIRONMENT 21, LLC.



PROJECT:

DRAWN BY: DATE:

CHECKED BY: SCALE:

Formulas:

$$WQv = \frac{(P)(R_c)(A)}{12}$$

$$R_c = (0.05 + 0.009(I))$$

$$CN = 1000 / [10 + 5P + 10Qa - 10(Qa^2 + 1.25QaP)^{1/2}]$$

$$Qwq = (q_a)(A)^4(Qa)$$

Structure:

P	1.00	in.	rainfall intensity (in.)
A	5.03	ac	project size (ac)
I	44.80	%	impervious area (%)
t _c	44.60	min.	time of concentration (min.)
t _e	0.743	hr.	time of concentration (hr.)
R _c	0.453		runoff coefficient
90% WQv	0.190	ac-ft	Water Quality Volume (ac-ft)
90% WQv	8274.93	ft ³	Water Quality Volume (ft ³)
S	1.364	in.	potential max. retention after runoff begins
Qa	0.253	in.	initial abstraction
CN	88		curve number
I _a	0.273		initial abstraction
I _a /P	0.273		initial abstraction
q _u	1000	(csm/in)	unit peak discharge (csm/in.)
A	0.00786	miles ²	area drainage (mi ²)
Qwq	1.99	cfs	area drainage (mi ²)

NOTE: CALCULATIONS TO BE VERIFIED BY MANUFACTURER, SUBMIT SITE SPECIFIC SHOP DRAWING TO ENGINEER FOR REVIEW PRIOR TO ORDERING.

REVISIONS:	No.	Description	Date
	1	Rev. per Town comments	6/12/24
	2	Rev. per Town comments	11/13/24
	3	Rev. per Town comments	3/5/25



DRAWING NAME:
Storm Drainage
Details

Date: 4/22/24
Drawn By: P. Sheedy
Scale: As Noted

DRAWING NO.

C-302

Project No: 23-4091

© CARMINA WOOD DESIGN



- | WATER NOTE LEGEND | |
|---|---|
|  | 8" CLASS 52 DUCTILE IRON |
|  | 8" VALVE AND BOX |
|  | 8" AWWA C-900 PVC COMBINED SERVICE |
|  | 4" AWWA C-900 PVC DOMESTIC SERVICE |
|  | 3/4" TYPE 'K' COPPER DOMESTIC SERVICE |
|  | PROVIDE BENDS AND BLOCKING AS NECESSARY |
|  | HYDRANT ASSEMBLY |
|  | 3/4" VALVE AND BOX |
|  | 3/4" CORP. STOP |
|  | 8"x4" REDUCER |
|  | 4"x3/4" REDUCER |
|  | 6" AWWA C-900 PVC FIRE SERVICE |

1. FOR ALL SANITARY SEWERS, INSTALL SELECT FILL IN PAVED AREAS, EXTEND 5' MIN. BEYOND PAVEMENT LIMITS.
2. BUILDINGS TO HAVE INVERT ELEVATION 5' MIN. BELOW F.F.E. OF THE BUILDING. PIPE TO BE 6" SDR-35 PVC @ 1.05 IN. MIN. WITH MIN 4" OF COVER. ADD CLEANOUTS @ 90' MAX. SPACING FOR 6" LATERALS OVER 10' IN LENGTH.
3. COORDINATE GAS & ELEC. METER BANK LOCATIONS ON BUILDINGS WITH M.E.P. PLANS & UTILITY CO.'S.
4. COORDINATE LOCATION OF CTV & TELEPHONE SERVICE TO BUILDINGS WITH M.E.P. PLANS AND UTILITY CO.'S.
5. ANY EXISTING UTILITIES WHICH ARE TO BE ABANDONED AND FALL UNDER PAVEMENT OR BUILDINGS SHALL BE REMOVED VS. BEING ABANDONED UNLESS THOSE UTILITIES ARE FILLED WITH FLOWABLE FILL.
6. A MINIMUM OF 10 FEET HORIZONTAL AND 18 INCHES OF VERTICAL SEPARATION MUST BE MAINTAINED BETWEEN ALL SANITARY SEWER AND WATER SERVICES.
7. SELECT BACKFILL IS REQUIRED FOR ALL UTILITIES (GAS, WATER, STORM, SANITARY) THAT CROSS THROUGH CONCRETE & ASPHALT PAVED AREAS.

PROPOSED WATER LINE _____ W _____

PROPOSED SANITARY SEWER ——— SA ———

PROPOSED UTILITY CONNECTIONS
(GAS, ELEC., CABLE, TEL., ETC.)

PROPOSED GATE VALVE

PROPOSED CLEANOUT

INSTALL SELECT BACKFILL

NOTE: BOUNDARY AND TOPOGRAPHIC INFORMATION PROVIDED BY OTHERS, CARMINA WOOD DESIGN ASSUMES NO RESPONSIBILITY FOR ITS ACCURACY.

No.	Description	Date
1	Rev. per Town comments	6/12/24
2	Rev. per Town & ECWA comments	7/20/25

DRAWING NAME:
Utility Plan

Date: 4/22/24
Drawn By: P. Sheedy
Scale: As Noted

DRAWING NO.

C-400

Project No: 23-4091

Proposed Multi-Family

4774 & 4780 Sheridan Drive

4774 & 4780
Amherst, NY

CARMIN+WOOD

DESIGN

Buffalo | Utica | Greensboro



CARMIN+WOOD

DESIGN

Buffalo | Utica | Greensboro

Proposed Multi-Family

4774 & 4780 Sheridan Drive

Amherst, NY

REVISIONS:		
No.	Description	Date
1	Rev. per Town comments	6/12/24
2	Rev. per ECWA comments	2/20/25
3	Rev. per ECWA comments	4/24/25



DRAWING NAME:

Utility Details

Date: 4/22/24
Drawn By: P. Sheedy
Scale: As Noted

DRAWING NO.

C-401

Project No: 23-4091

© CARMINA WOOD DESIGN

RIM ELEVATION TO BE AT FINISH GRADE IN DEVELOPED AREAS, 6" MIN. ABOVE ADJACENT GROUND IN UNDEVELOPED AREAS EXCEPT WHERE OTHERWISE DIRECTED BY THE ENGINEER.

PRECAST CONCRETE ECCENTRIC CONE SECTION

PRECAST CONCRETE RISER SECTION

PRECAST 60" TO 48" REDUCER SECTION

MANHOLE FRAME AND COVER TO BE TOWN OF AMHERST STANDARD FOR SANITARY SEWER, NEEENAI R 1726 A WITH INSCRIPTION "AMHERST SANITARY"

ADJUST TO FINISH GRADE WITH PRECAST CONCRETE EXTENSION RINGS, 3 RINGS MAX., NOT LESS THAN 6" NOR MORE THAN 12"

BUTTERED "10" RING ASTM 443 NEOPRENE GASKET (TYP)

ALUMINUM OR COPOLYMER PROPYLENE STEPS ALCOA 1265A OR M.A. IND. INC. MODEL PS-2-PFS (ASTM 478) OR EQUAL AND SEE PRECAST CONC. M.H. DETAIL ON THIS SHEET

60" DIA.

2 COATS KOPPERS METALIFE HBP OR EQUAL (22 MILS)

FORM INVERT WITH CLASS "C" CONC. SEE NOTE AND FLOW CHANNEL DETAIL ON THIS SHEET

8" MIN.

12" MIN.

NO. 4 GAGE AT 9" O.C. HORIZONTAL AND LONGITUDINAL OR WELDED WIRE MESH 6"x 6" NO. 10 GAGE

12" MIN.

8" MIN. COMPACTED CLASS 1 NO. 1 STONE

PAY LIMIT = O.D. AT BOTTOM +24"

UNDISTURBED EARTH

2'-0" MAXIMUM TO FIRST STEP
(TYP. FOR ALL MANHOLES)

MAN-HOLE FRAME AND COVER TO BE
TOWN OF AMHERST STANDARD FOR
SANITARY SEWER, NEEHAH R 1726 A
WITH INSCRIPTION "AMHERST SANITARY"

ADJUST TO FINISH GRADE WITH
PRECAST CONCRETE EXTENSION
RINGS, 3 RINGS MAX., NOT LESS
THAN 6" NOR MORE THAN 12"

ALUMINUM OR COPOLYMER
PROPYLENE STEPS
ALCOA 1265A OR M.A. IND.
INC. MODEL PS-2 PFF5
(ASTM 478) OR EQUAL

PRECAST CONCRETE RISER
SECTION

EMBEDDED 3" MIN.
(TYP. FOR ALL M.H.'S)

NOTE: 60" DIA. BARREL IS REQUIRED
FOR 18" OR LARGER SEWER LINES

BUTTERED "O" RING
ASTM 443 NEOPRENE GASKET
(TYP.)

4" MIN. PROJECTION FROM INSIDE WALL
(TYP. FOR ALL M.H.'S)

48" OR 60" DIA.

8" MIN.

0.750

6" MIN.

MONOLITHIC PRECAST CONCRETE
BASE SECTION

2 COATS KOPPERS METALFLEX HPB
OR EQUAL (22 MILS)

COMPRESSION TYPE FLEXIBLE PIPE TO
MANHOLE CONNECTOR "A-LOK" OR EQUAL

FORM INVERT WITH CLASS "C" CONC.
SEE NOTE AND FLOW CHANNEL DETAIL
ON THIS SHEET

8" MIN. COMPACTED CLASS 1,
NO. 1 STONE

12" MIN.

UNDISTURBED EARTH

PAY LIMIT = O.D. AT BOTTOM +24"

RIM ELEVATION TO BE AT FINISH GRADE
IN DEVELOPED AREAS, 6" MIN. ABOVE
ADJACENT GROUND IN UNDEVELOPED AREAS
EXCEPT WHERE OTHERWISE DIRECTED BY
THE ENGINEER.

PRECAST CONCRETE ECCENTRIC
CONE SECTION

VENTED COVER

NEENAH R 1726 A CASTING OR EQUAL (350 POUND)

4 3/4" VENT HOLES

PICK HOLE

AMHERST
SANITARY

NOTE:
COVER TO READ
"AMHERST SANITARY"

SPECIFY: GROUND, MACHINED
OR NON-ROCKING SURFACES

24"

1 1/2"

22 3/4"

7 1/2"

26 1/4"

35"

The diagrams illustrate the construction of manhole junctions. The top left shows a plan view of a 4-way junction with a central manhole wall. The top right shows a plan view of a 3-way junction with a concave apron. The center diagram is a cross-section of the invert, showing the concrete base section, the invert poured to 75% pipe diameter, and a 30° typical slope. The bottom left shows a plan view of a 4-way junction with manhole wall junctions. The bottom right shows a plan view of a 3-way junction. A line labeled 'TELEVISION' points to the 3-way junction diagram.

MANHOLE WALL

CONCAVE APRON

FORM INVERT WITH CLASS "C" CONCRETE

INVERT POURED TO 75% PIPE DIAMETER

30° TYP.

CONCRETE BASE SECTION

TELEVISION

MANHOLE WALL JUNCTIONS

4-WAY JUNCTION

3-WAY JUNCTION

DEPTH OF ALL CHANNELS TO BE 75% OF PIPE DIAMETER

FINISH ALL CHANNELS AT PROPER GRADE AS TO ALLOW
SMOOTH & UN-OBSTRUCTED FLOW ALL INVERTS TO BE FLUSH
WITH THE INSIDES.

CARMIN+WOOD

DESIGN

Buffalo | Utica | Greensboro

Proposed Multi-Family

4774 & 4780 Sheridan Drive
Amherst, NY

REVISIONS:	
No.	Description Date




DRAWING NAME:

Sanitary Sewer Details

Date: 4/22/24
Drawn By: P. Sheedy
Scale: As Noted

DRAWING NO.

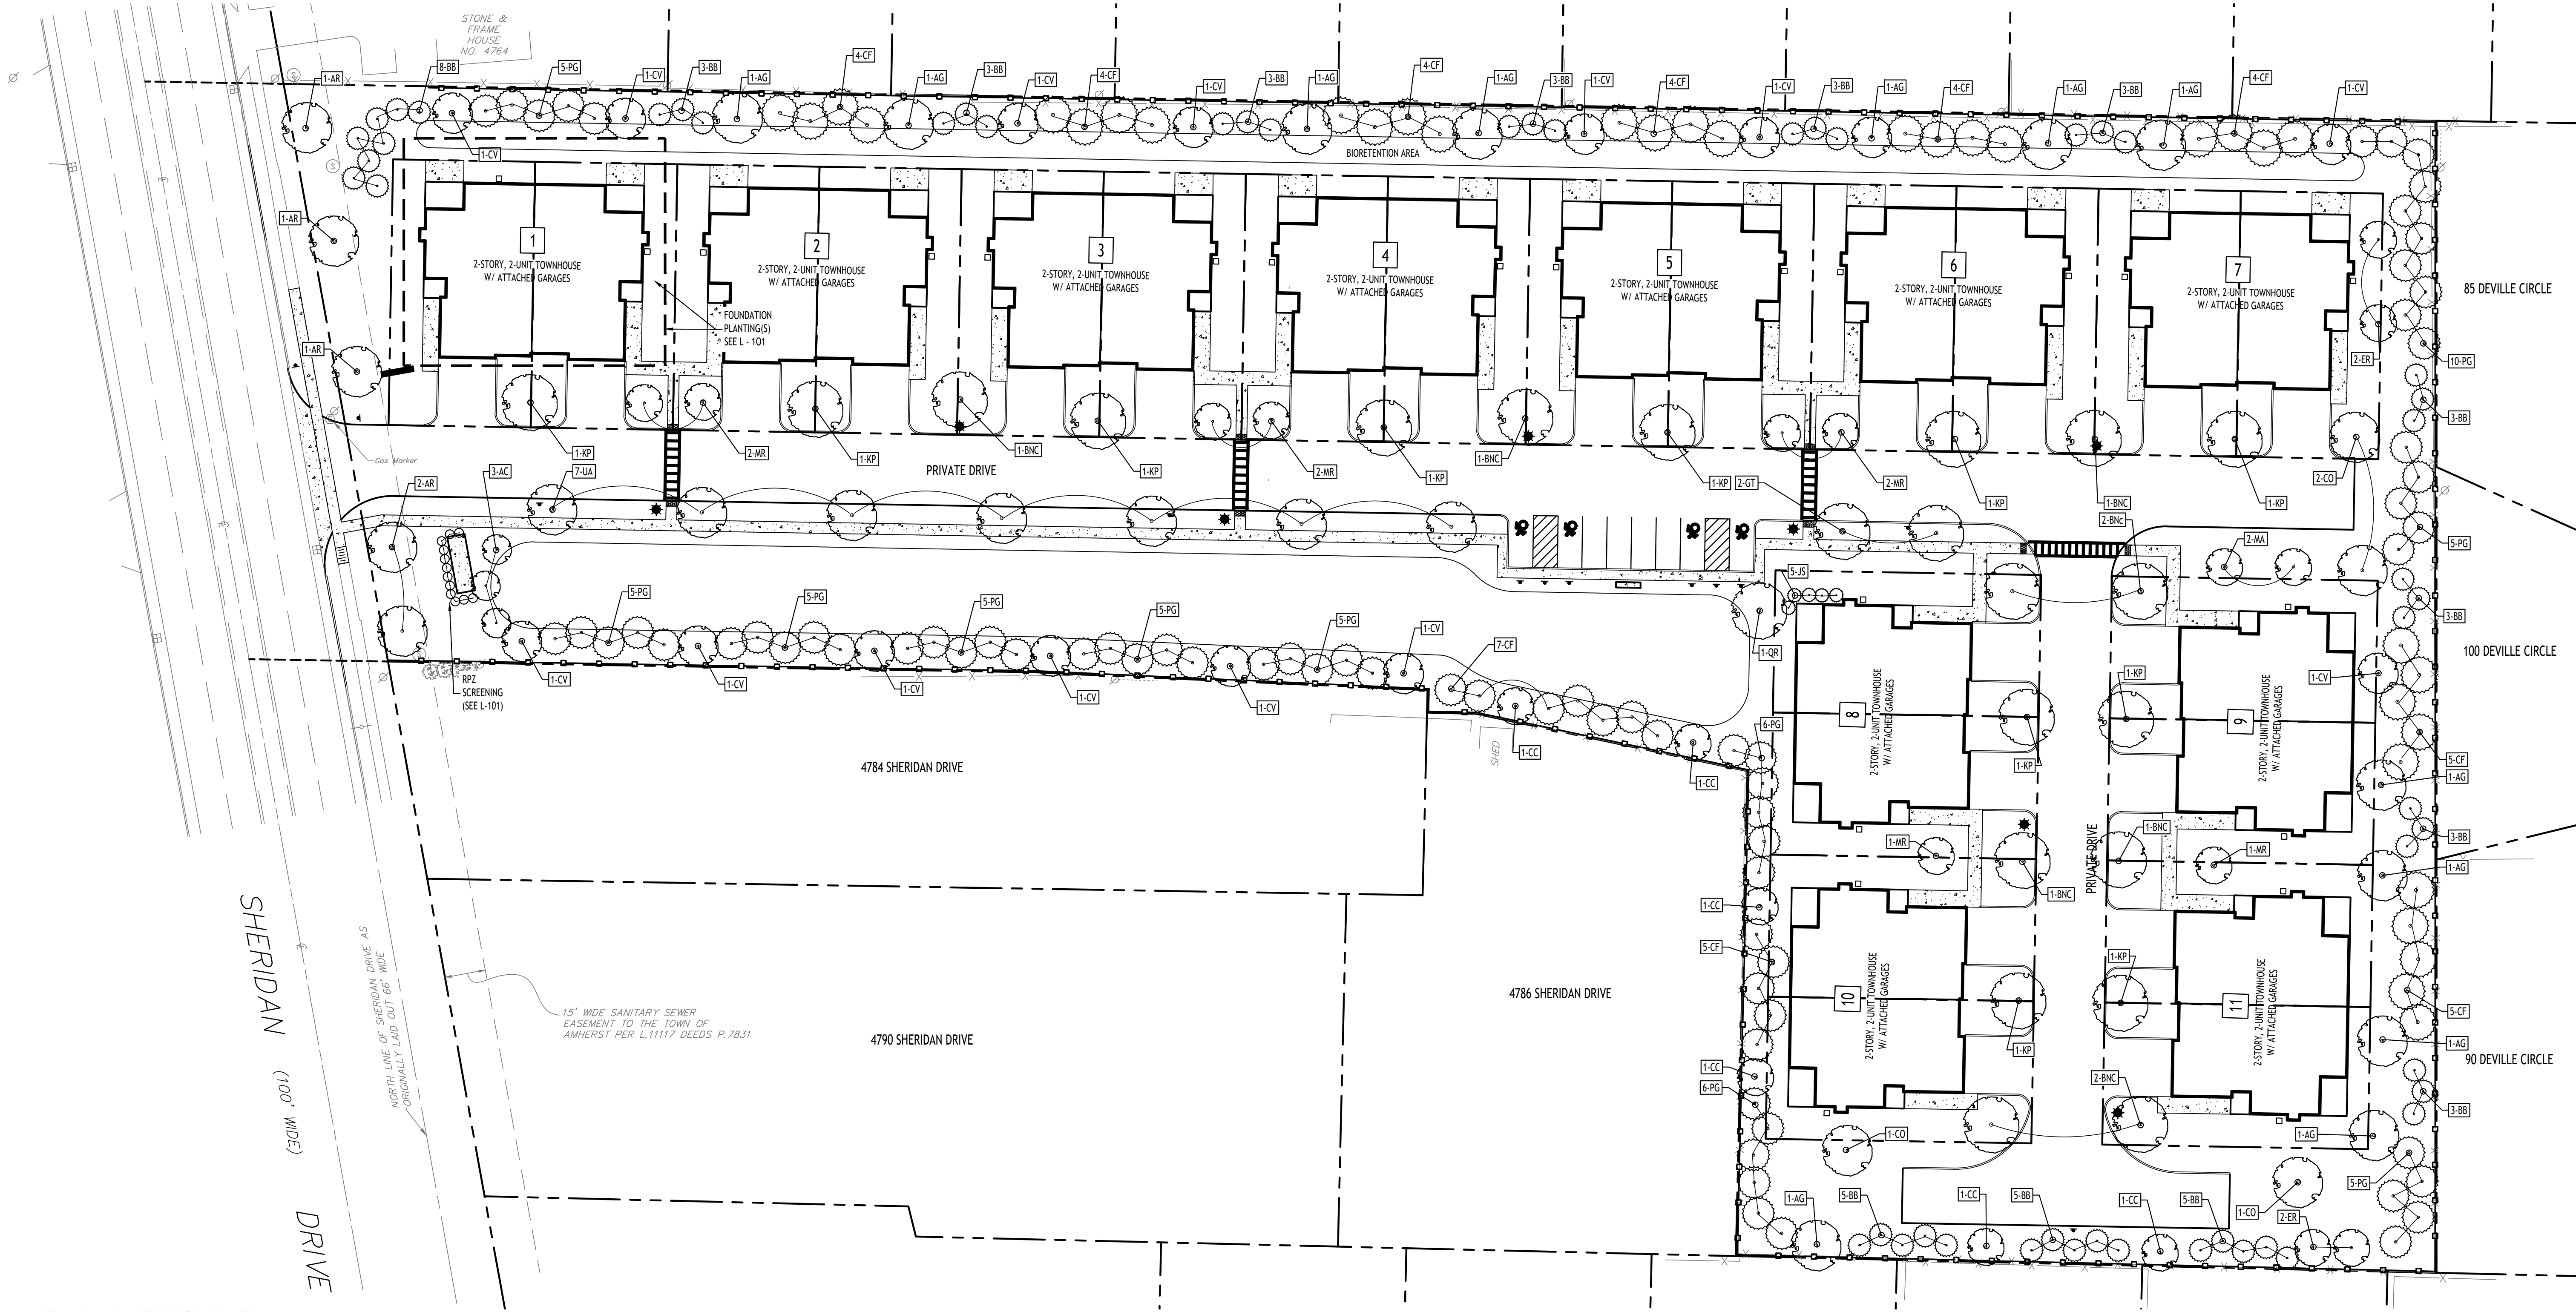

Plant List – 4774 & 4780 Sheridan Drive

SYMBOL	QUANTITY	BOTANICAL NAME	COMMON NAME	SIZE	NOTES
DECIDUOUS TREES					
AR	5	Acer rubrum 'Autumn Flame'	Autumn Flame Maple	2½"-3" Cal.	B&B; Grows to 40 ft. high, 35 ft. wide
BNC	9	Betula nigra 'Cully'	Heritage River Birch	12 ft. high min	B&B; Multi-stem, min. 3 major stems
CO	4	Celtis occidentalis 'Prairie Pride'	Prairie Pride Common Hackberry	2½"-3" Cal.	B&B; Grows to 40 ft. high, 35 ft. wide
GT	2	Gleditsia triacanthos inermis 'Suncole'	Skyline Honeylocust	2½"-3" Cal.	B&B; Grows to 45 ft. high, 35 ft. wide
KP	11	Koeleruteria paniculata	Goldenrain Tree	2½"-3" Cal.	B&B; Grows to 30-40 ft. high and wide
QR	1	Quercus rubra	Red Oak	2½"-3" Cal.	B&B; Grows to 75 ft. high, 60 ft. wide
UA	7	Ulmus americana 'Princeton'	Princeton Elm	2½"-3" Cal.	B&B; Grows to 65 ft. high, 45 ft. wide
SMALL/ORNAMENTAL TREES					
AC	3	Amelanchier canadensis	Shadblow Serviceberry	8' High Min.	B&B; Height to 20 ft., width to 20 ft.
AG	12	Amelancijer grandiflora 'Autumn Brilliance'	Autumn Brilliance Serviceberry	8' High Min.	B&B; Height to 20 ft., width to 20 ft.
CC	6	Crataegus crusgalli inermis 'Cruzam'	Crusader Hawthorn	1¾"-2" Cal.	B&B; Height to 15 ft., width to 15 ft.
CV	14	Chionanthus virginicus	White Fringe Tree	8' High Min.	B&B; Height to 18 ft., width to 20 ft.
ER	4	Cercis canadensis	Eastern Redbud	8' High Min.	B&B; Height to 18 ft., width to 20 ft.
MA	2	Malus 'Adirondack'	Adirondack Crabapple	1¾"-2" Cal.	B&B; Height to 18 ft., width to 10 ft.
MR	8	Malus 'JFS KW5'	Royal Raindrops Crabapple	1¾"-2" Cal.	B&B; Height to 20 ft., width to 15 ft.
EVERGREEN TREES					
CF	46	Abies concolor	White Fir	5' High min.*	B&B; Full to Ground
PG	62	Picea glauca	White Spruce	5' High min.*	B&B; Full to Ground
BB	53	Picea pungens 'Baby Blue Eyes'	Baby Blue Eyes Colorado Spruce	5' High min.*	B&B; Full to Ground; grows 15 to 30 ft. tall, 15 ft. wide.
*Measured from bottom of leader					
SHRUBS					
CP	66	Chamaecyparis pisifera 'FARROWCGMS'	Soft Serve Gold False Cypress	36 " High Min.	No. 7 Cont.; Grows 6-10 ft. high, 5-6 ft. wide
DG	66	Diervilla 'G2XB8544'	Kodiak Orange Diervilla	24" High Min.	Grows to 4 ft. high and wide
HS	66	Hydrangea serrata 'SMNMAKTSR'	Tuff Stuff Red Hydrangea	24" High Min.	No. 5 Cont.; grows 3-4 ft. high and wide
JS	17	Juniperus scopulorum 'Blue Moffat'	Blue Moffat Juniper	4' High Min.	B&B; Grows to 15 ft. tall, 6 ft. wide.
ORNAMENTAL GRASS/GROUND COVER					
AMU	77	Aronia melanocarpa 'UCONNAM165'	Low Scape Mound Aronia	12" High Min.	No. 2 Cont.; Grows 1-2 feet high and 2-3 ft. wide

NOTE: All planting beds and trees shall receive a minimum 3-inch depth of dark shredded hardwood bark mulch

Landscape Plan

SCALE: 1"=30'

LANDSCAPE NOTES:

- ALL PLANTS INSTALLED SHALL MEET OR EXCEED THE MINIMUM REQUIREMENTS AS NOTED ON THE PLANS AND IN THE LATEST EDITION ON THE AMERICAN STANDARD FOR NURSERY STOCK, BY THE AMERICAN ASSOCIATION OF NURSEYMEN, ANSI Z60.1
- THE CONTRACTOR SHALL BE RESPONSIBLE FOR HIS OWN QUANTITY TAKEOFF, THE QUANTITIES SHOWN ARE A MINIMUM AND ARE FOR REFERENCE ONLY.
- THE CONTRACTOR SHALL PERFORM A ROUGH FIELD STAKEOUT OF ALL PLANTING MATERIAL LOCATIONS AND CONTACT THE OWNERS FIELD REPRESENTATIVE PRIOR TO ACTUALL INSTALLING. THE PLANTING MATERIAL LOCATIONS SHOWN ON THE PLANS ARE TO CONVEY THE DESIGN INTENT ONLY, ACTUAL LOCATIONS WILL BE FINALIZED BY THE OWNERS FIELD REPRESENTATIVE AT THE TIME OF INSTALLATION.
- THE CONTRACTOR IS HEREBY NOTIFIED THAT IF UNDERGROUND UTILITIES EXIST IN THE VICINITY OF THE PLANTINGS, ALL PROPOSED PLANTINGS SHALL BE INSTALLED A MINIMUM OF 5' FROM ANY UNDERGROUND UTILITY, CONTACT THE OWNERS FIELD REPRESENTATIVE IF PLANTINGS SHOWN ON THE PLANS VIOLATE THIS SITUATION.
- ALL TREES SHALL BE INSTALLED A MINIMUM OF 20' FROM ANY OVERHEAD ELECTRIC LINES.
- PLANTING BACKFILL MIXTURE SHALL CONSIST OF 3 PARTS TOPSOIL, 1 PART PEAT MOSS, 1/2 PART MORGANITE.
- STAKE TREES IMMEDIATELY FOLLOWING INSTALLATION.
- ALL PLANTED AREAS SHALL RECEIVE A 3" LAYER OF SHREDDED HARDWOOD BARK MULCH WITH "PREEN".
- ALL DISTURBED AREAS NOT RECEIVING PLANTINGS (INCLUDING RIGHT-OF-WAYS) SHALL BE SEEDED. ALL DISTURBED LAWN AREA WITHIN THE NEW YORK STATE DEPARTMENT OF TRANSPORTATION (NYSDOT) ROW IS TO BE RESTORED USING ITEM 610.1402 TOPSOIL - ROADSIDE, AND ITEM 610.1602 TURF ESTABLISHMENT - LAWN (OR EQUAL) AND SHALL COMPLY WITH NYSDOT STANDARD SPECIFICATIONS SECTION 713-LANDSCAPE DEVELOPMENT MATERIALS.

- THE AREAS ON THE PLAN TO BE SEEDED SHALL HAVE 4" MINIMUM OF TOPSOIL, DISK PLOWED, LEVELED AND HAND RAKED SMOOTH. SURFACE SHALL BE ROLLED TO REMOVE LUMPS.

- ALL SEEDED AREAS SHALL BE HYDROSEEDING IN ACCORDANCE WITH THE SPECIFICATION INDICATED. WHERE REQUIRED BY CLIMATIC CONDITIONS, SLOPE OR SEASON OF PLANTING, SOD MAY BE SUBSTITUTED FOR SEEDING IN ORDER TO ACHIEVE THE REQUIRED COVERAGE.
- THE CONTRACTOR SHALL BE RESPONSIBLE FOR WATERING, MOWING AND OTHER MAINTENANCE TO SEEDED AREAS UNTIL THE PROJECT IS ACCEPTED BY THE OWNER, THIS SHALL INCLUDE WATERING DAILY FOR 15 DAYS OR AS REQUIRED BY WEATHER CONDITIONS AND RE-SEEDING OF THIN SPOTS FOLLOWING THE GERMINATION OF THE SEEDS.

- EXISTING TREE LOCATIONS ARE APPROXIMATE, CONTRACTOR TO LOCATE LOCATIONS PRIOR TO CONSTRUCTION AND COORDINATE WITH TOWN LANDSCAPE ARCHITECT WHICH TREES SHALL BE REMOVED AND WHICH SHALL REMAIN AND BE PROTECTED DURING CONSTRUCTION.

PLANTING NOTES:

- ALL INTERIOR LANDSCAPED AREAS SHALL HAVE A MINIMUM PLANTING SOIL DEPTH OF THREE (3) FEET AND BE FREE FROM ALL FORMS OF CONSTRUCTION DEBRIS AND FOREIGN MATERIAL.
- ALL TREE PIT SAUCERS, SHRUB BEDS, ORNAMENTAL GRASS BEDS, AND PERENNIAL FLOWER BEDS SHALL RECEIVE "PREEN" HERBICIDE AND THREE (3) INCHES DEPTH OF DARK SHREDDED HARDWOOD BARK MULCH.
- ALL SEASONAL FLOWER BEDS SHALL BE A MINIMUM OF TWELVE (12) INCHES DEEP WITH A WELL-BLENDED MIXTURE OF 50% PEAT MOSS & 50% SCREENED TOPSOIL. SEASONAL FLOWER BEDS SHALL RECEIVE "PREEN" HERBICIDE. NO MULCH SHALL BE INSTALLED IN THE SEASONAL FLOWER BEDS.
- ALL DECIDUOUS AND EVERGREEN TREES SHALL BE STAKED WITH THREE (3) TREE STAKES AS PER TREE PLANTING DETAIL.

LANDSCAPE LEGEND

DECIDUOUS TREE

SMALL TREE

EVERGREEN TREE/SHRUB

SHRUB

NOTE: BOUNDARY AND TOPOGRAPHIC INFORMATION PROVIDED BY OTHERS, CARMINA WOOD DESIGN ASSUMES NO RESPONSIBILITY FOR ITS ACCURACY.



Proposed Multi-Family

4774 & 4780 Sheridan Drive

Amherst, NY

REVISIONS:

No.	Description	Date
1	Rev. per Town comments	6/23/24
2	Rev. per Town comments	6/20/24
3	Rev. per DOT comments	11/1/24
4	Rev. per DOT comments	11/13/24



Robert C. Walter, RLA
Registered Landscape Architect
Member American Society of Landscape Architects
2765 Dodge Road, East Amherst, NY 14051-2113
Phone: 716-364-5564
RCWlandscapearchitect@gmail.com

DRAWING NAME:


Landscape Plan

Date: 4/22/24
Drawn By: P. Sheedy
Scale: As Noted


DRAWING NO.

L-100

Project No: 23-4091

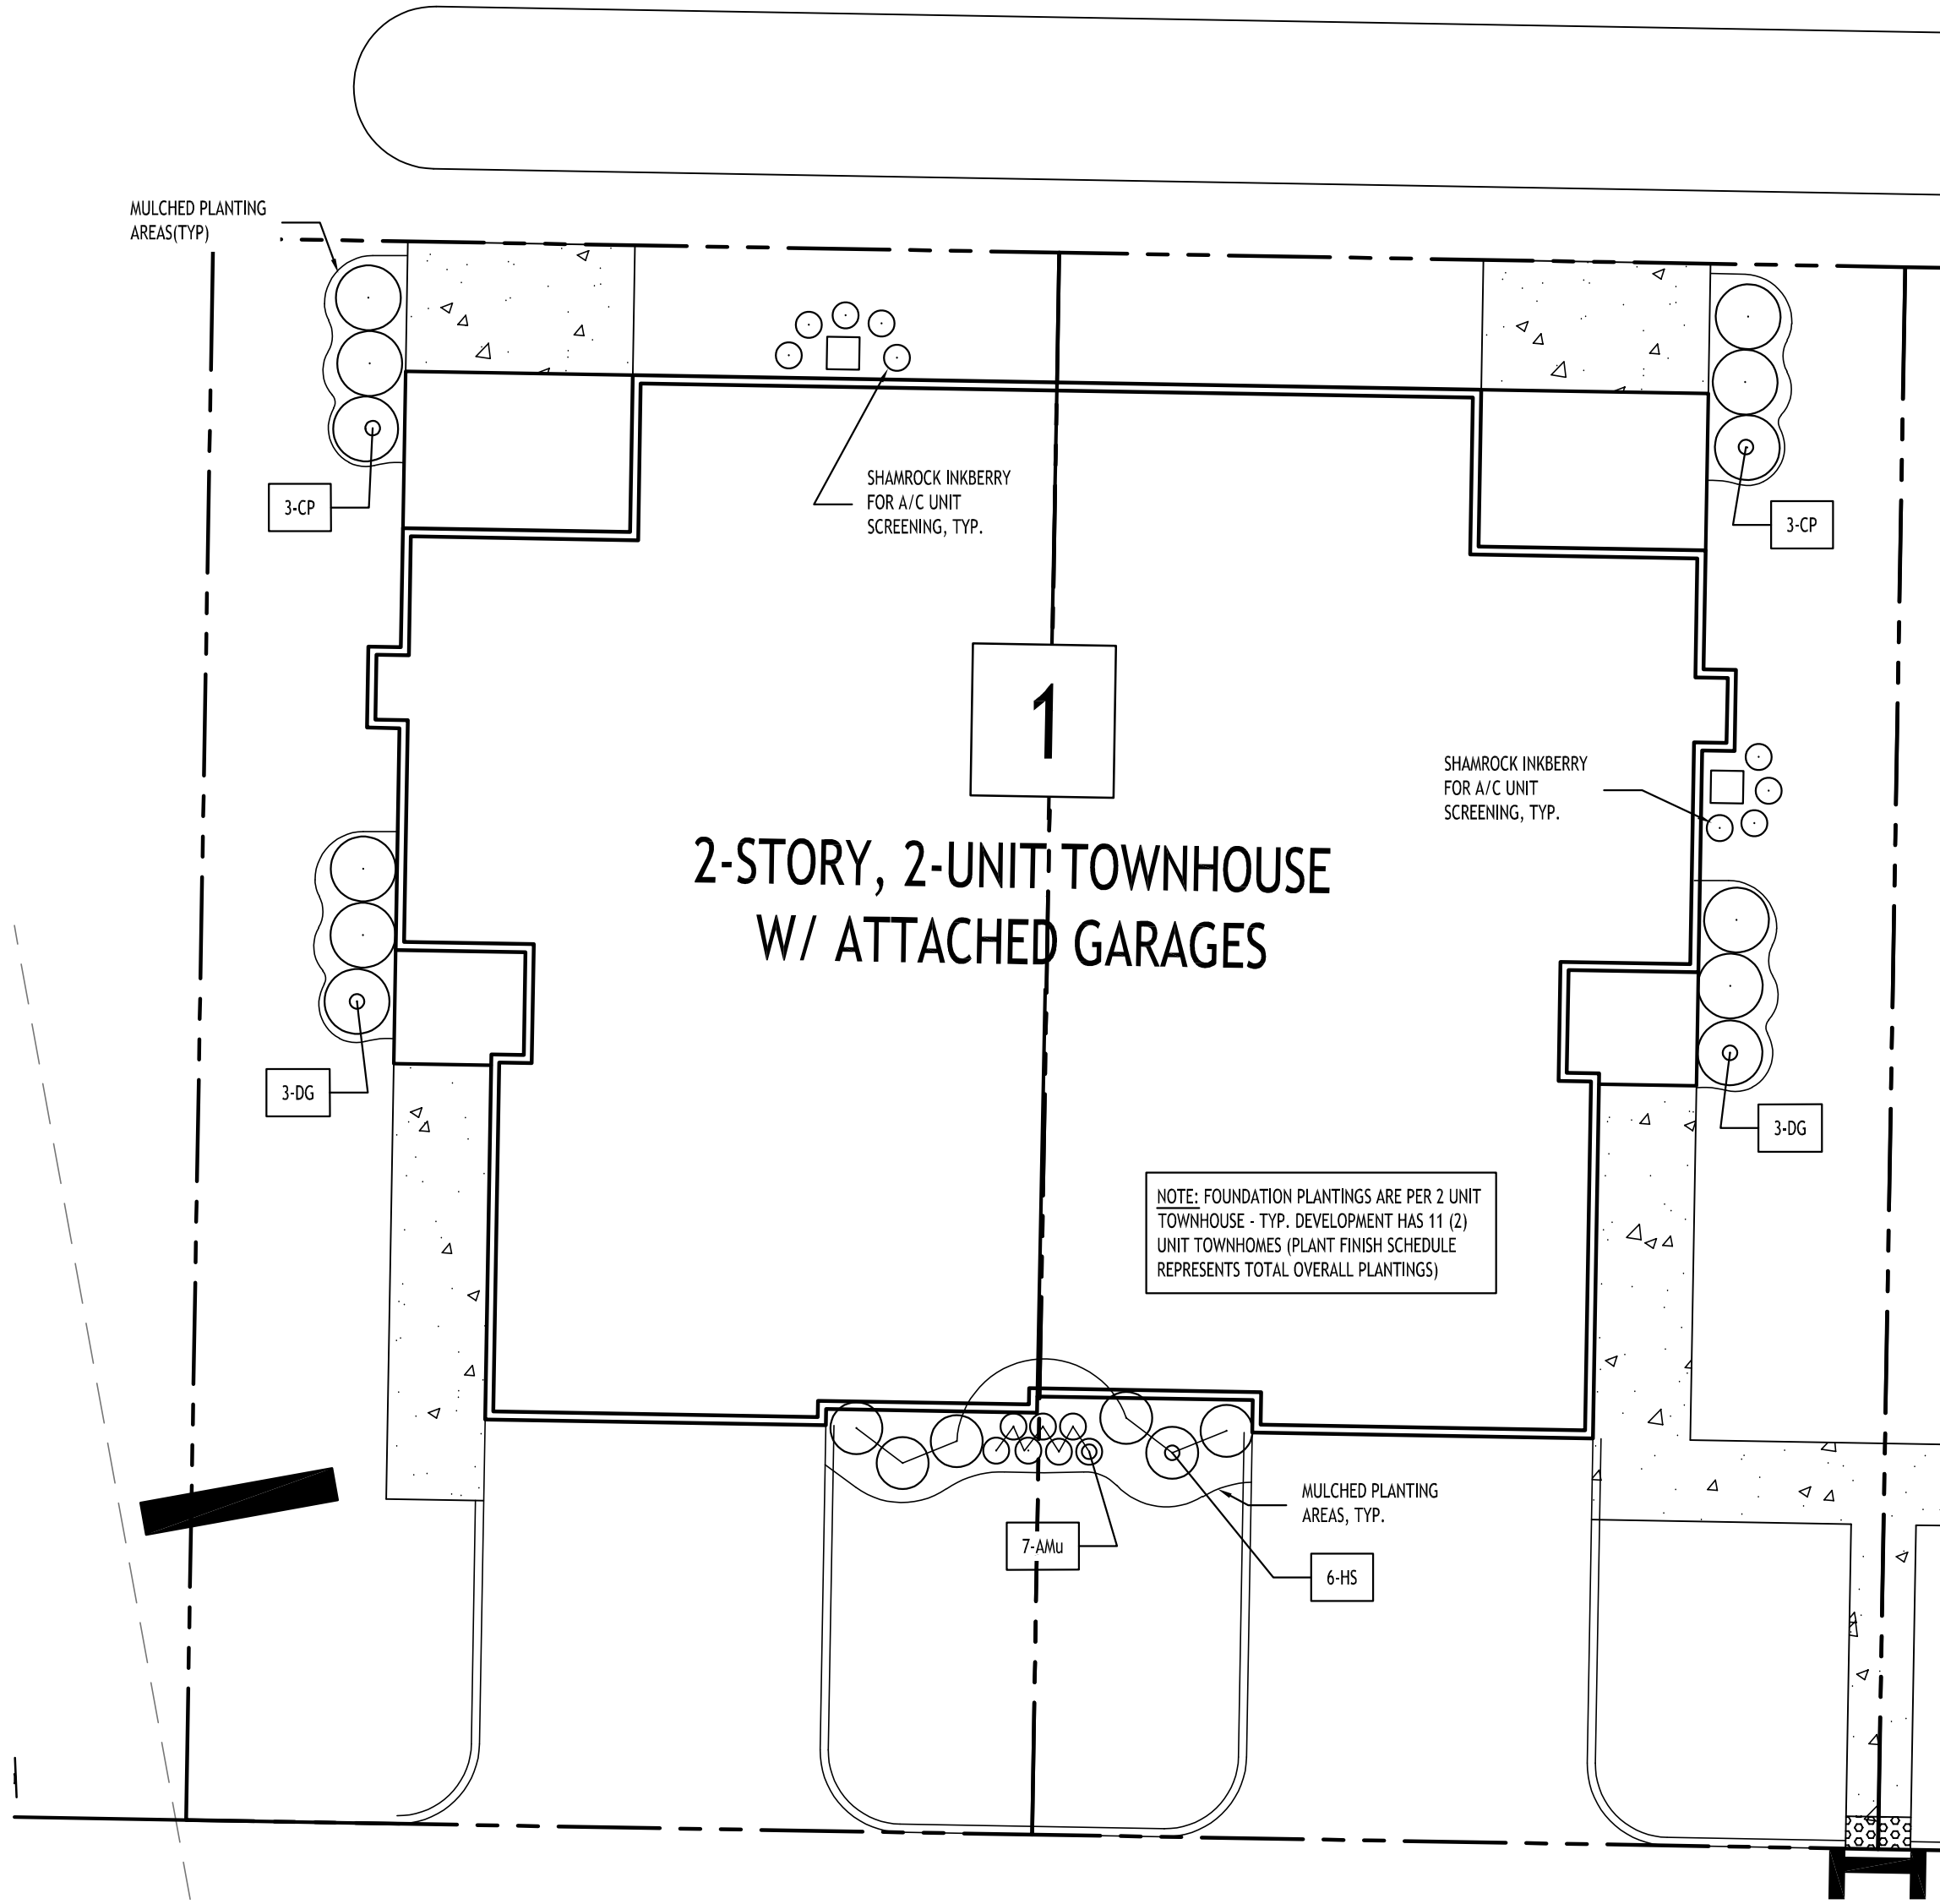

Landscape Foundation Planting
SCALE: 1"=10'

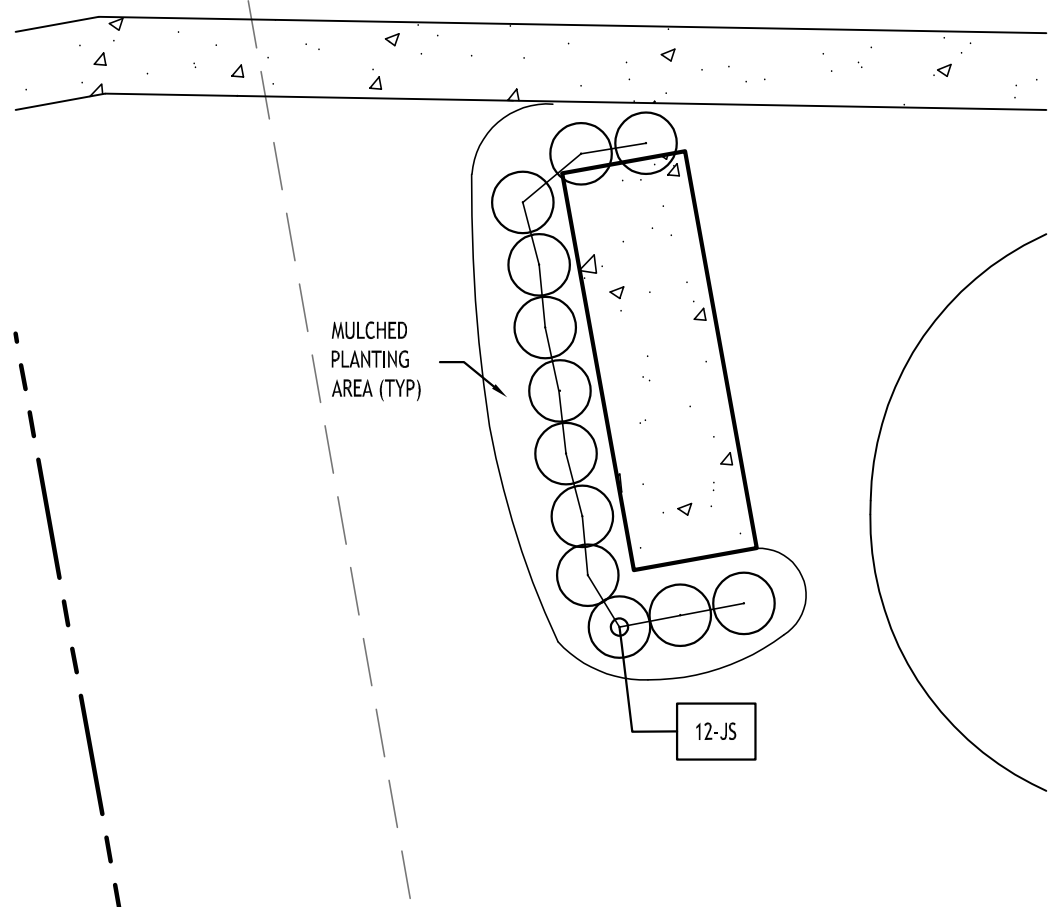

RPZ Screen Planting
SCALE: 1"=10'







LANDSCAPE LEGEND

DECIDUOUS TREE

SMALL TREE

EVERGREEN TREE/SHRUB

SHRUB

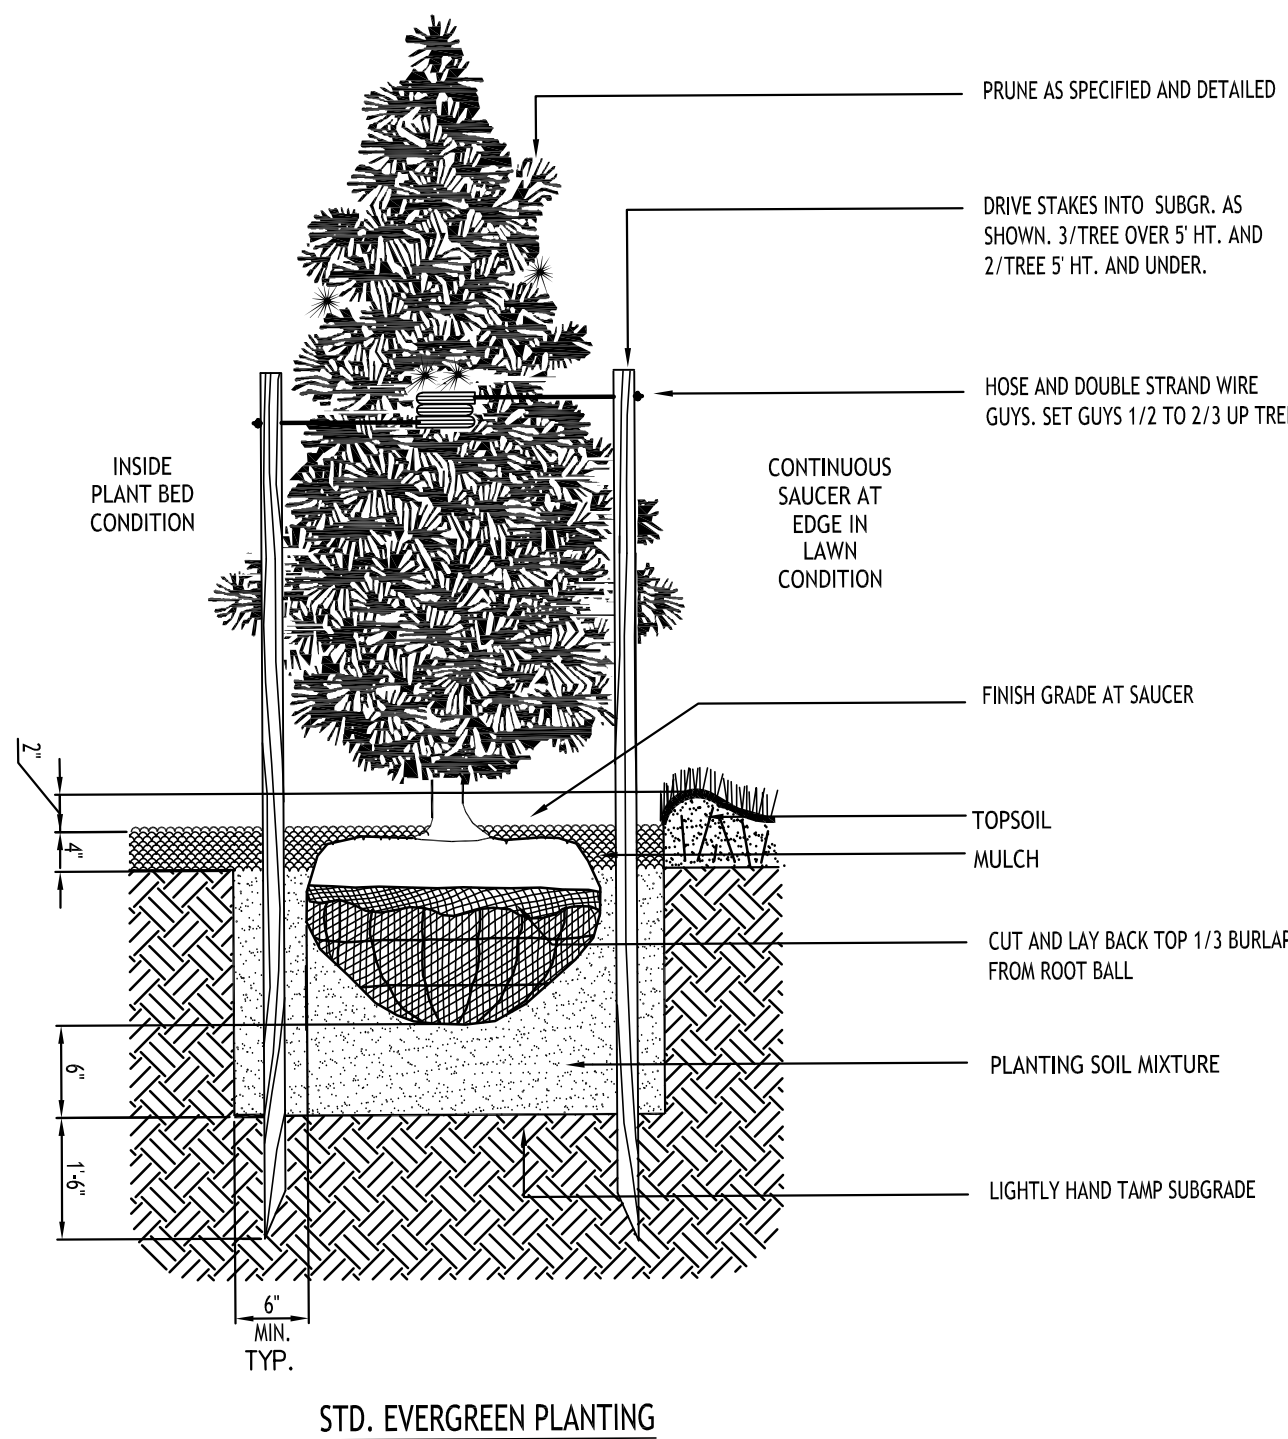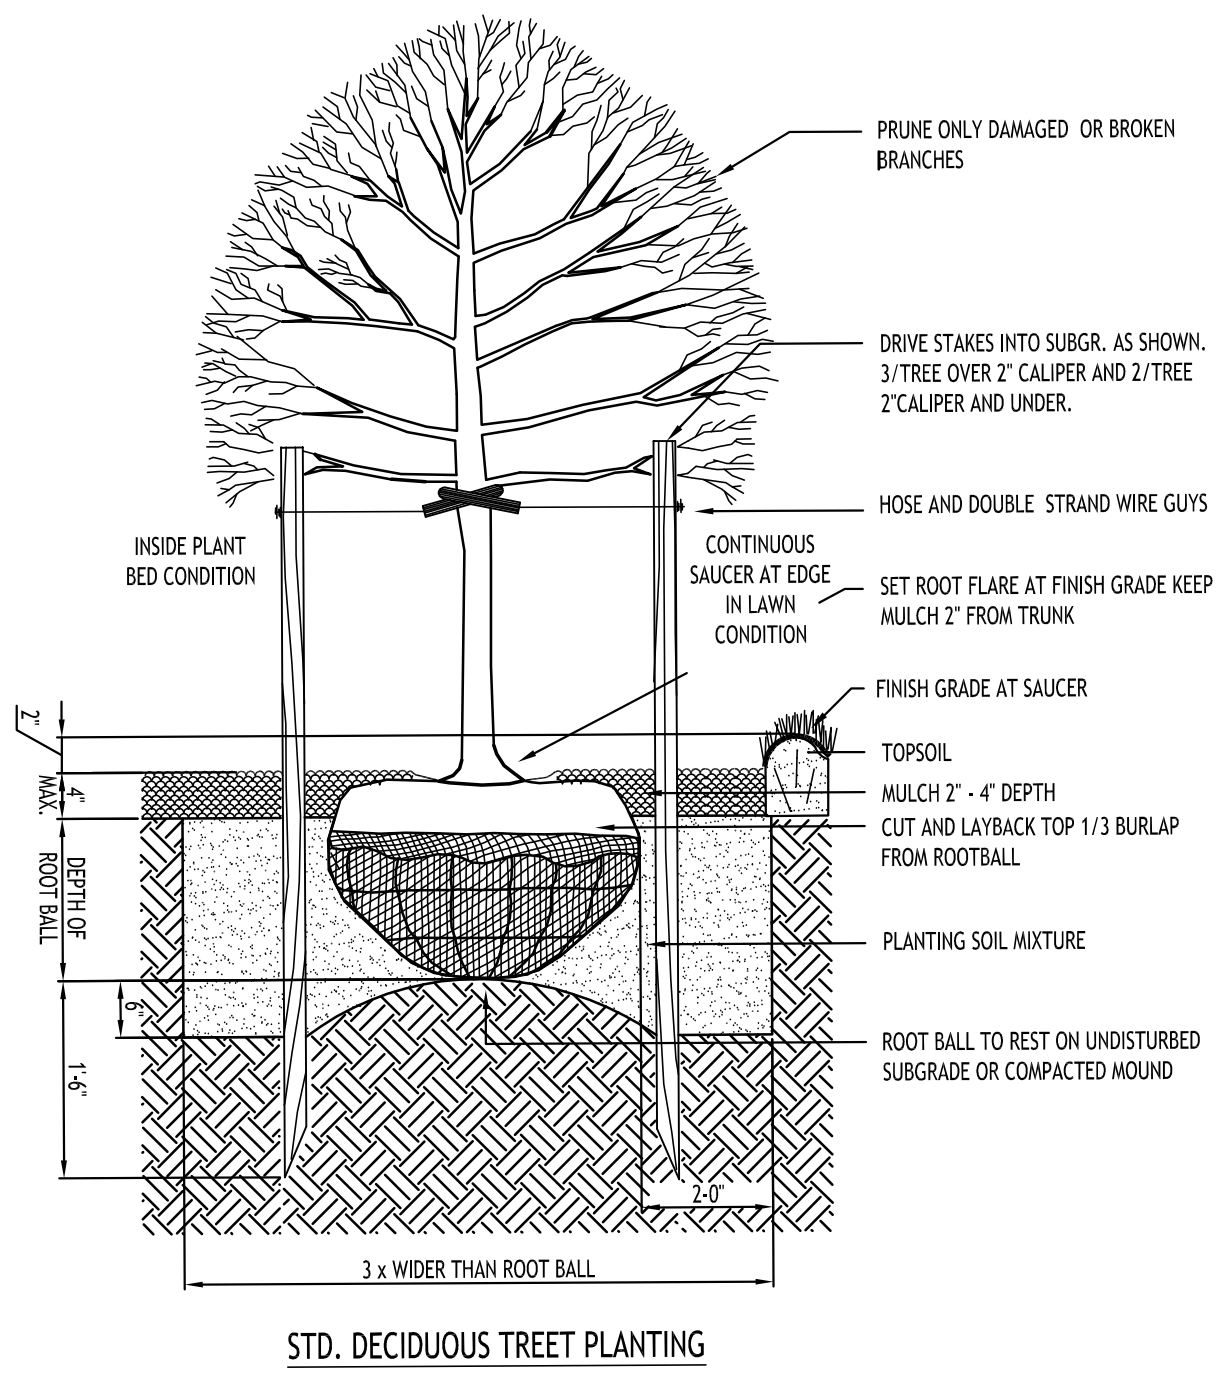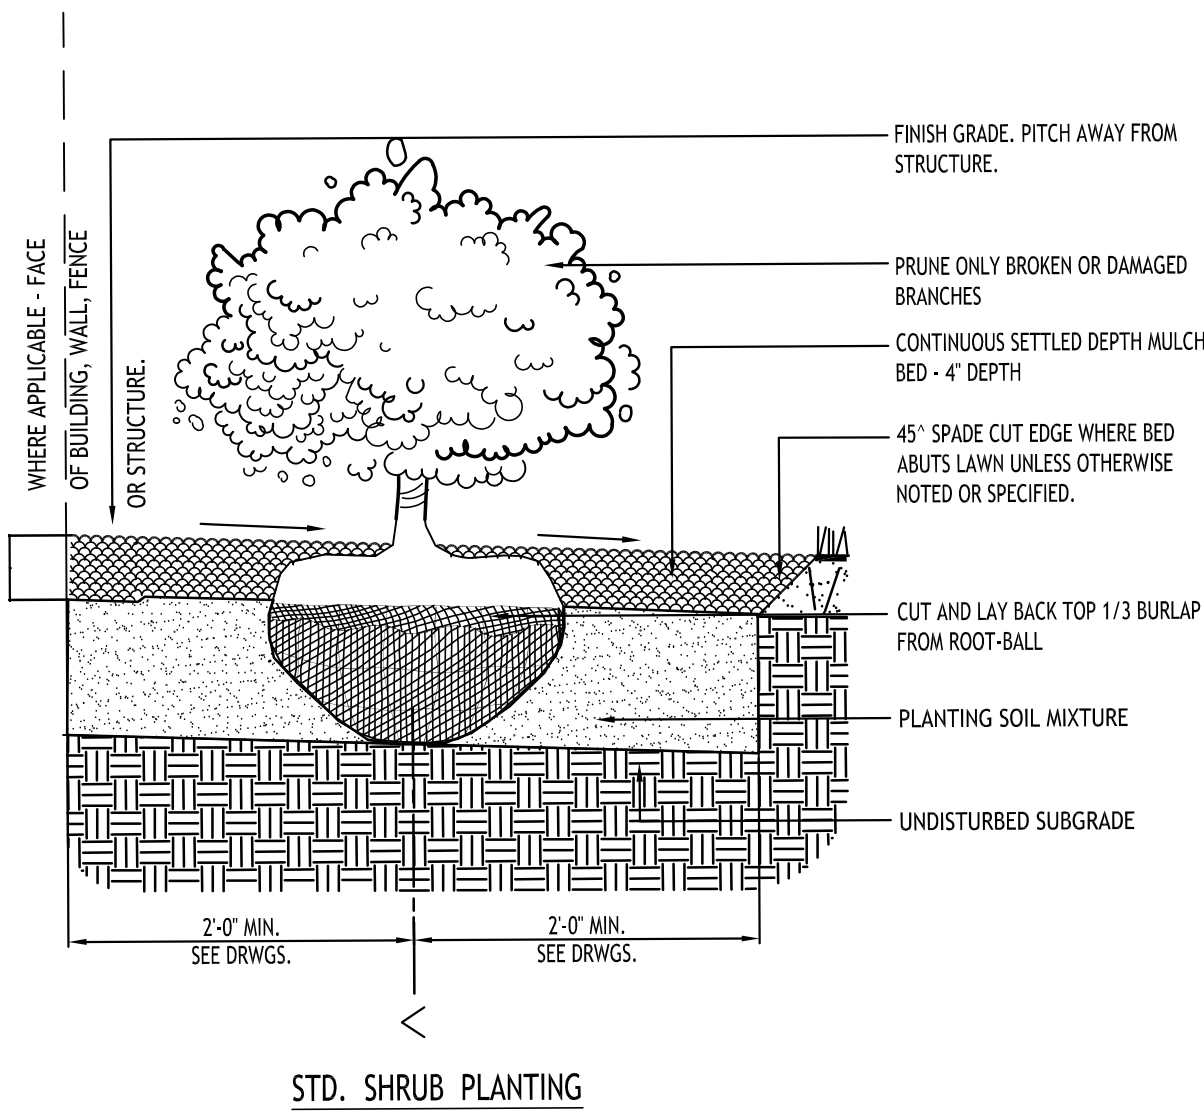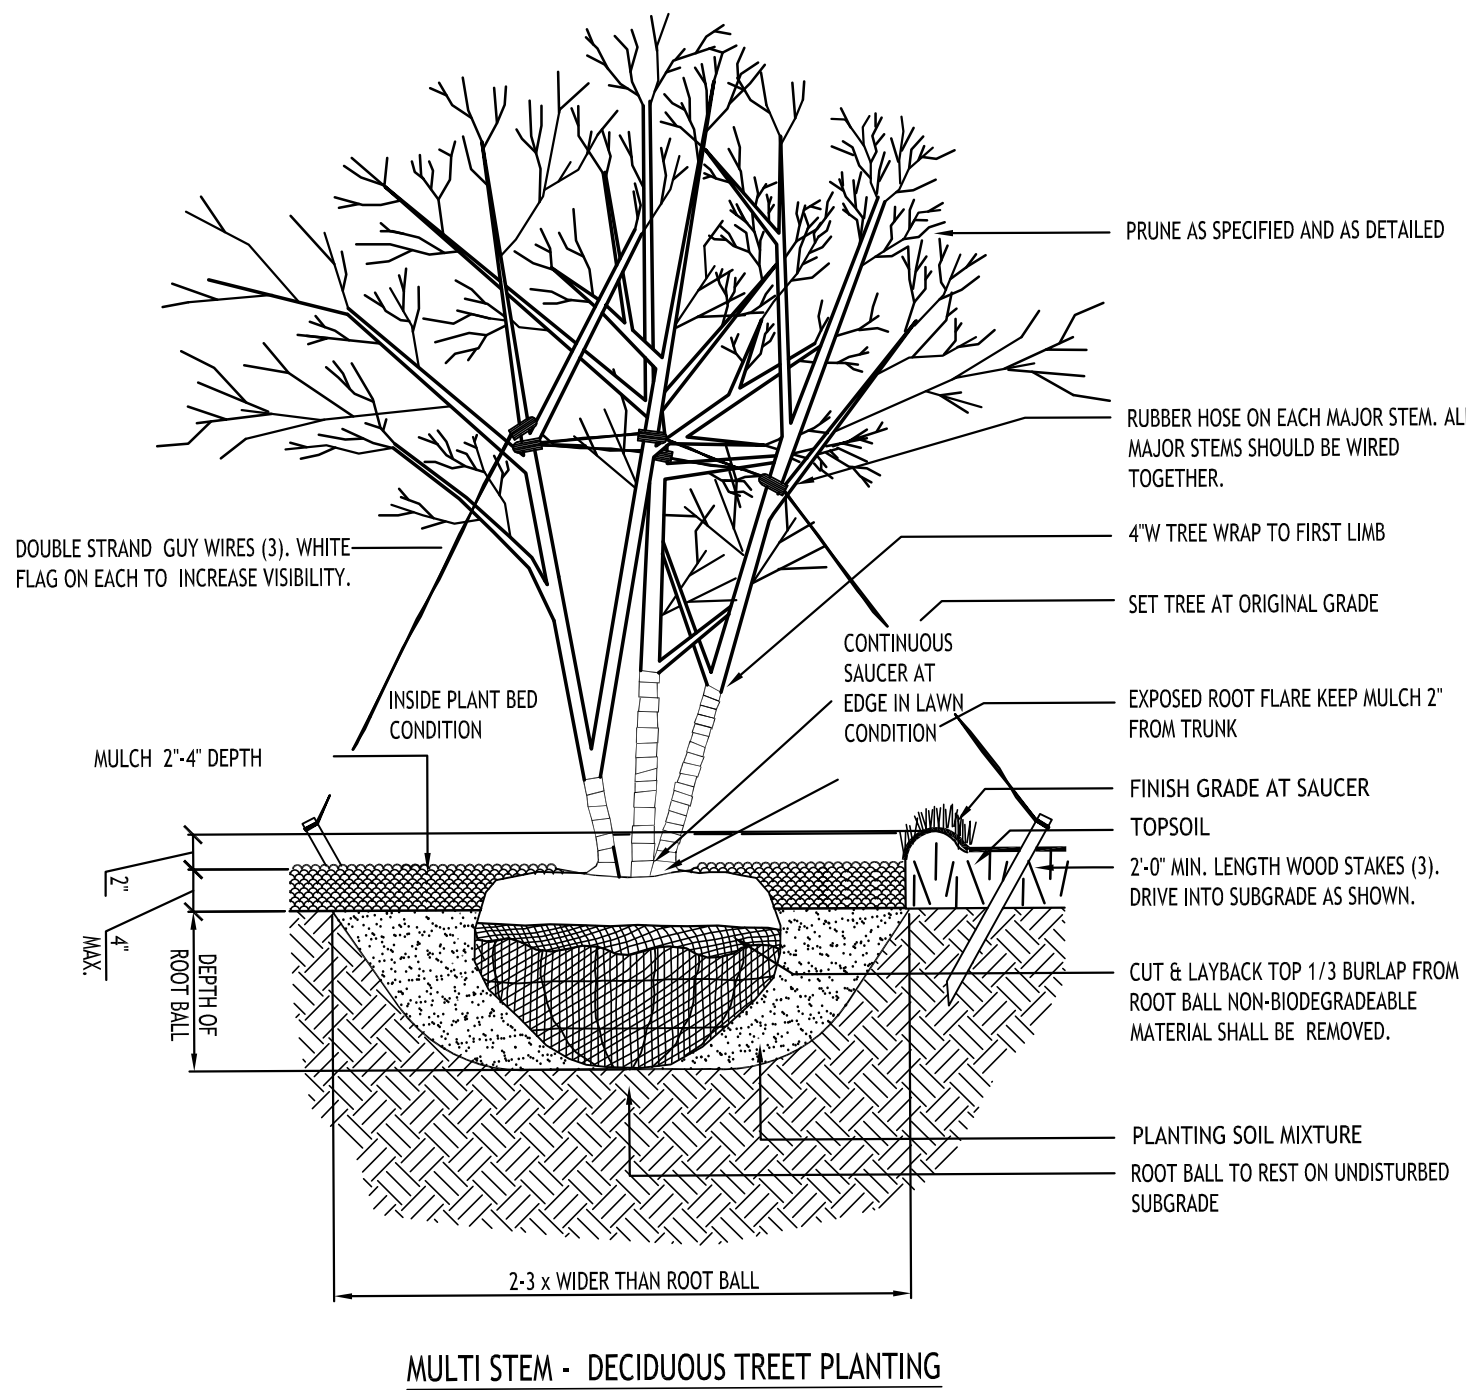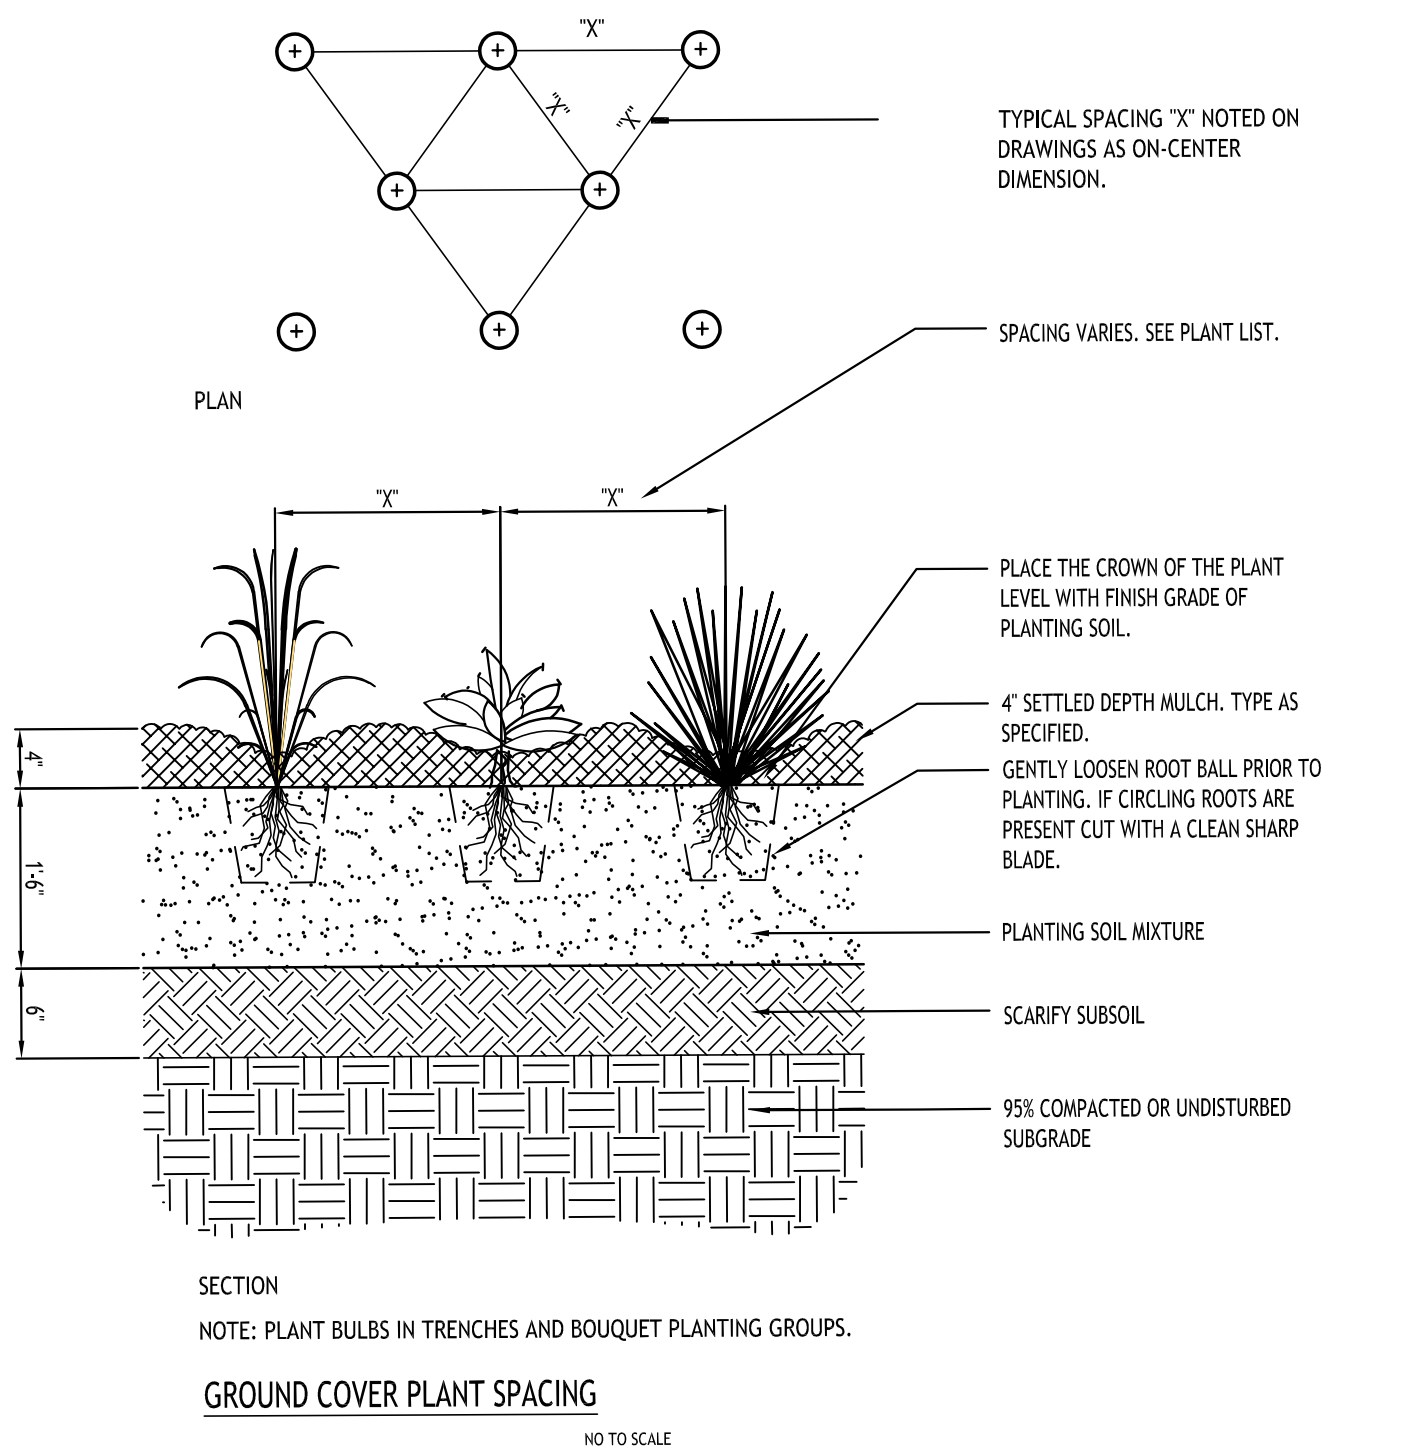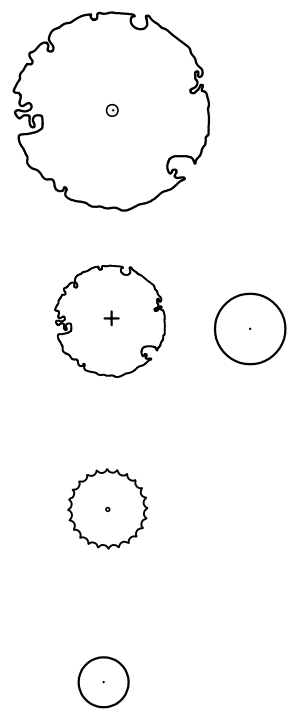

REVISIONS:		Date
No.	Description	
1	Rev. per Town comments	6/23/24



Robert C. Walter, RLA
Registered Landscape Architect
Member American Society of Landscape Architects
2765 Dodge Road, East Amherst, NY 14051-2113
Phone: 716-364-5564
RCWlandscapearchitect@gmail.com

DRAWING NAME:
Landscape Foundation Plans Details

Date: 4/22/24
Drawn By: P. Sheedy
Scale: As Noted

DRAWING NO.

L-101

Project No: 23-4091

EVOLVE


CUSTOMER NAME _____
PROJECT NAME _____
DATE _____ TYPE _____
CATALOG NUMBER _____

EPTT Town & Country
LED Post Top

The Evolve® LED Post Top Town & Country (EPTT) offers energy efficiency and quality of light in a classic look and style. The advanced LED optical system provides improved horizontal and vertical uniformity, reduced glare and improved lighting control.

Construction	
Housing:	Die-cast aluminum housing with traditional lantern design. Cupola compatible with C136.41-2010 PE's, Shorting Caps and LightGrid Nodes
Refractors:	Acrylic, Polycarbonate, None/Open
Lens:	Impact resistant UV resistant polymer Corrosion resistant polyester powder paint, minimum 2.0 mil thickness
Paint:	Standard - Black, Dark Bronze RAL & custom colors available
Weight:	14 - 19 lbs (6.2 - 8 kg)
Optical System	
Lumens:	2,070-7,970
Distribution:	Symmetric Asymmetric
Efficacy:	72-130
CCT:	2700K, 3000K, 4000K, 5000K
CRI (Min):	≥70
Electrical	
Input Voltage:	120-277V
Input Frequency:	50/60Hz
Power Factor:	≥ 90% at rated watts
Total Harmonic Distortion:	≤ 20% at rated watts
Surge Protection*	
STANDARD	OPTIONAL
☐ 10kV/5kA	☐ Secondary 10kV/5kA (R Option)

Lumen Maintenance			
Projected Lxx per IES TM-21-11 at 25°C			
DISTRIBUTION	LXX(100K) @ HOURS		
	25,000 HR	50,000 HR	60,000 HR
02, 03	L99	L99	L98
04, 05, 06, 07	L96	L91	L89
Note: Projected Lxx based on LM80 (≥ 10,000 hour testing). Accepted industry tolerances apply to initial luminous flux and lumen maintenance measurements.			
Ambient Temperature Factor			
AMBIENT TEMP (°C)	INITIAL FLUX FACTOR	AMBIENT TEMP (°C)	INITIAL FLUX FACTOR
10	1.02	30	0.99
20	1.01	40	0.98
25	1.00	50	0.97
Ratings			
Operating Temperature:	-40°C to 50°C (Optical Code 02-06) -40°C to 40°C (Optical Code 07)		
Vibration:	3G per ANSI C136.31-2010		
LM-79:	Testing in accordance with IES Standards		
Controls			
Dimming:	Standard - 0-10V Optional - DALI (Option U)		☐ ☐
Sensors:	Photo Electric Sensors (PE) available LightGrid Compatible		
Warranty			

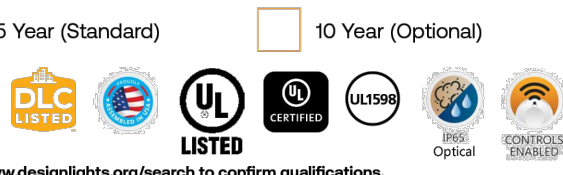

*Per ANSI C136.2-2015



Lighting Plan
SCALE: 1"=30'

Lighting Calculations Prepared by LightSpec, LLC
For pricing please contact David Suriani at dsuriani@lightspec.com

Luminaire Schedule		
Symbol	Qty	Description
★	8	S1 Hadco TVLN-48-G1-7-2S-740

Calculation Summary				
Label	CalcType	Units	Avg	Max
Driveway Area	ILLUMINANCE	Fc	1.48	11.6
Property Line	ILLUMINANCE	Fc	0.00	0.3

NOTE: BOUNDARY AND TOPOGRAPHIC INFORMATION PROVIDED BY OTHERS, CARMINA WOOD DESIGN ASSUMES NO RESPONSIBILITY FOR ITS ACCURACY.



REVISIONS:	
No.	Description
1	Rev. per Town comments

Date	6/12/24
------	---------




DRAWING NAME:
Lighting Plan

Date: 4/22/24
Drawn By: P. Sheedy
Scale: As Noted


DRAWING NO.

LP-100

Project No: 23-4091

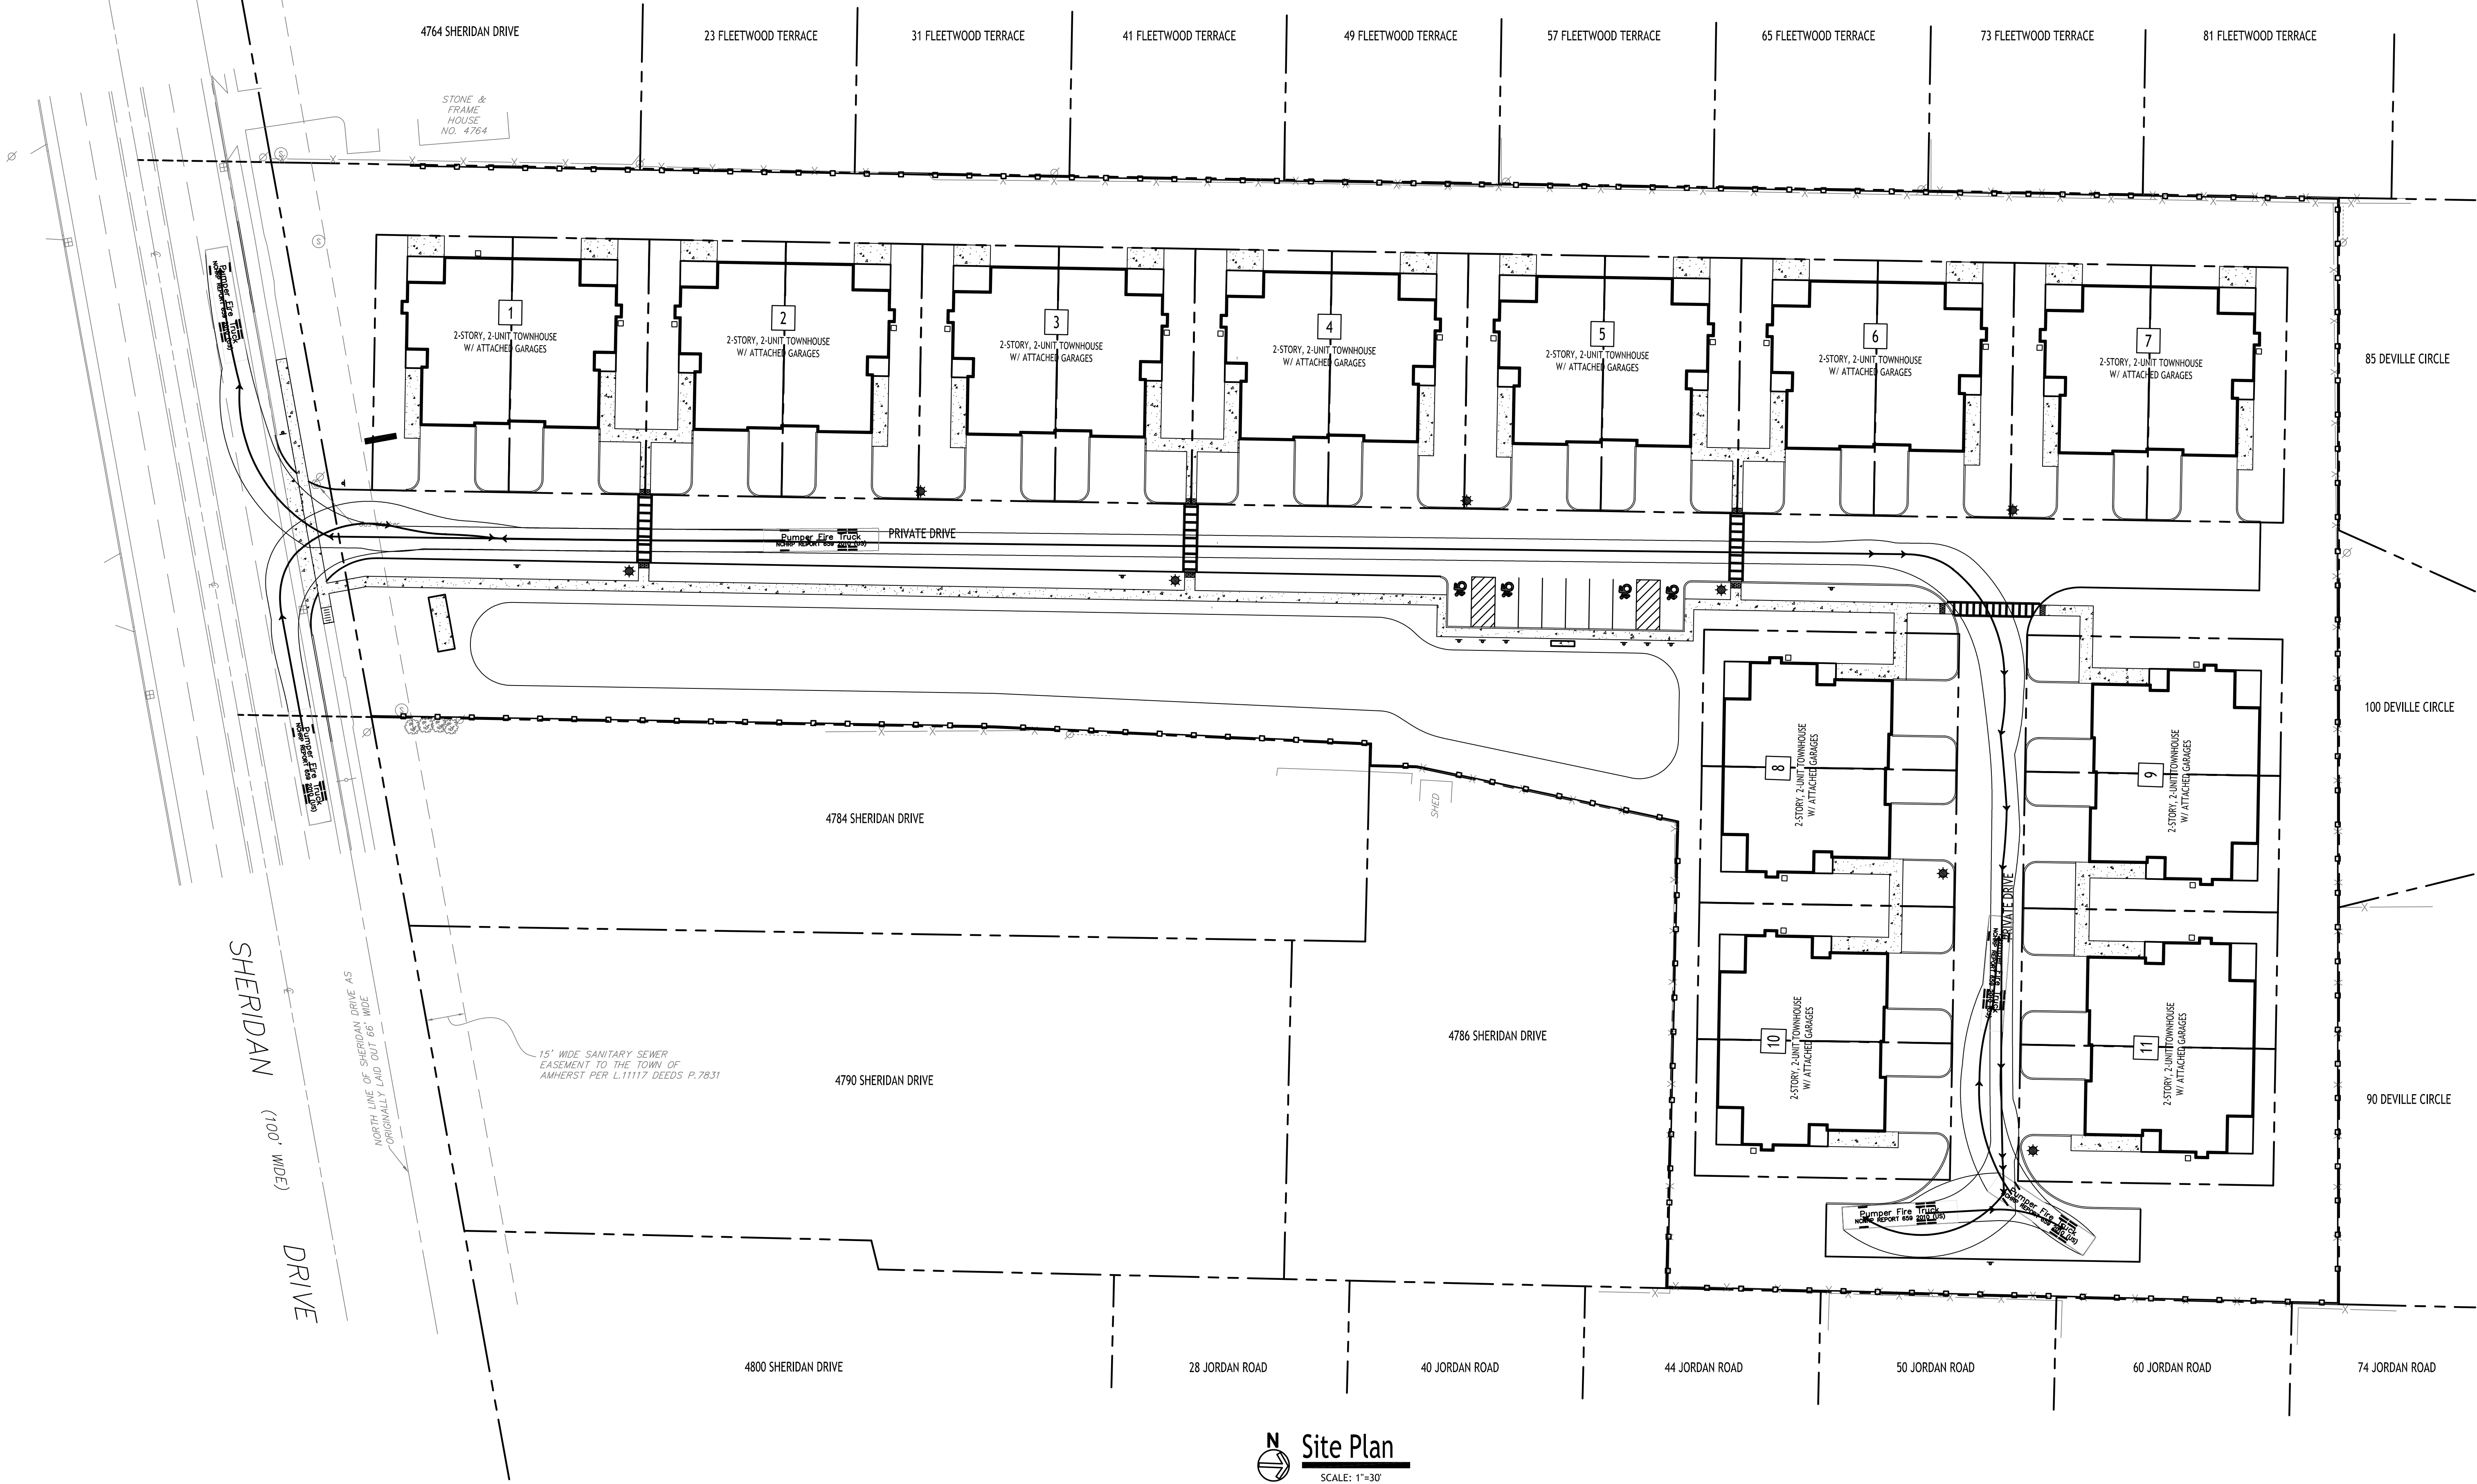

Site Plan
SCALE: 1"=30'

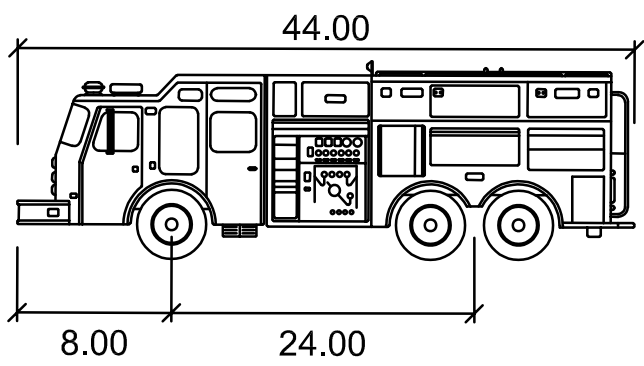

Pumper Fire Truck

	feet
Width	: 8.50
Track	: 8.50
Lock to Lock Time	: 6.0
Steering Angle	: 37.8

NOTE: BOUNDARY AND TOPOGRAPHIC INFORMATION PROVIDED BY OTHERS, CARMINA WOOD DESIGN ASSUMES NO RESPONSIBILITY FOR ITS ACCURACY.



Proposed Multi-Family
4774 & 4780 Sheridan Drive
Amherst, NY

REVISIONS:	
No.	Description



DRAWING NAME:

Truck Turn Plan

Date: 4/22/24
Drawn By: P. Sheedy
Scale: As Noted



DRAWING NO.

CT-100

Project No: 23-4091

CARMINA WOOD
DESIGN

Buffalo | Utica | Greensboro

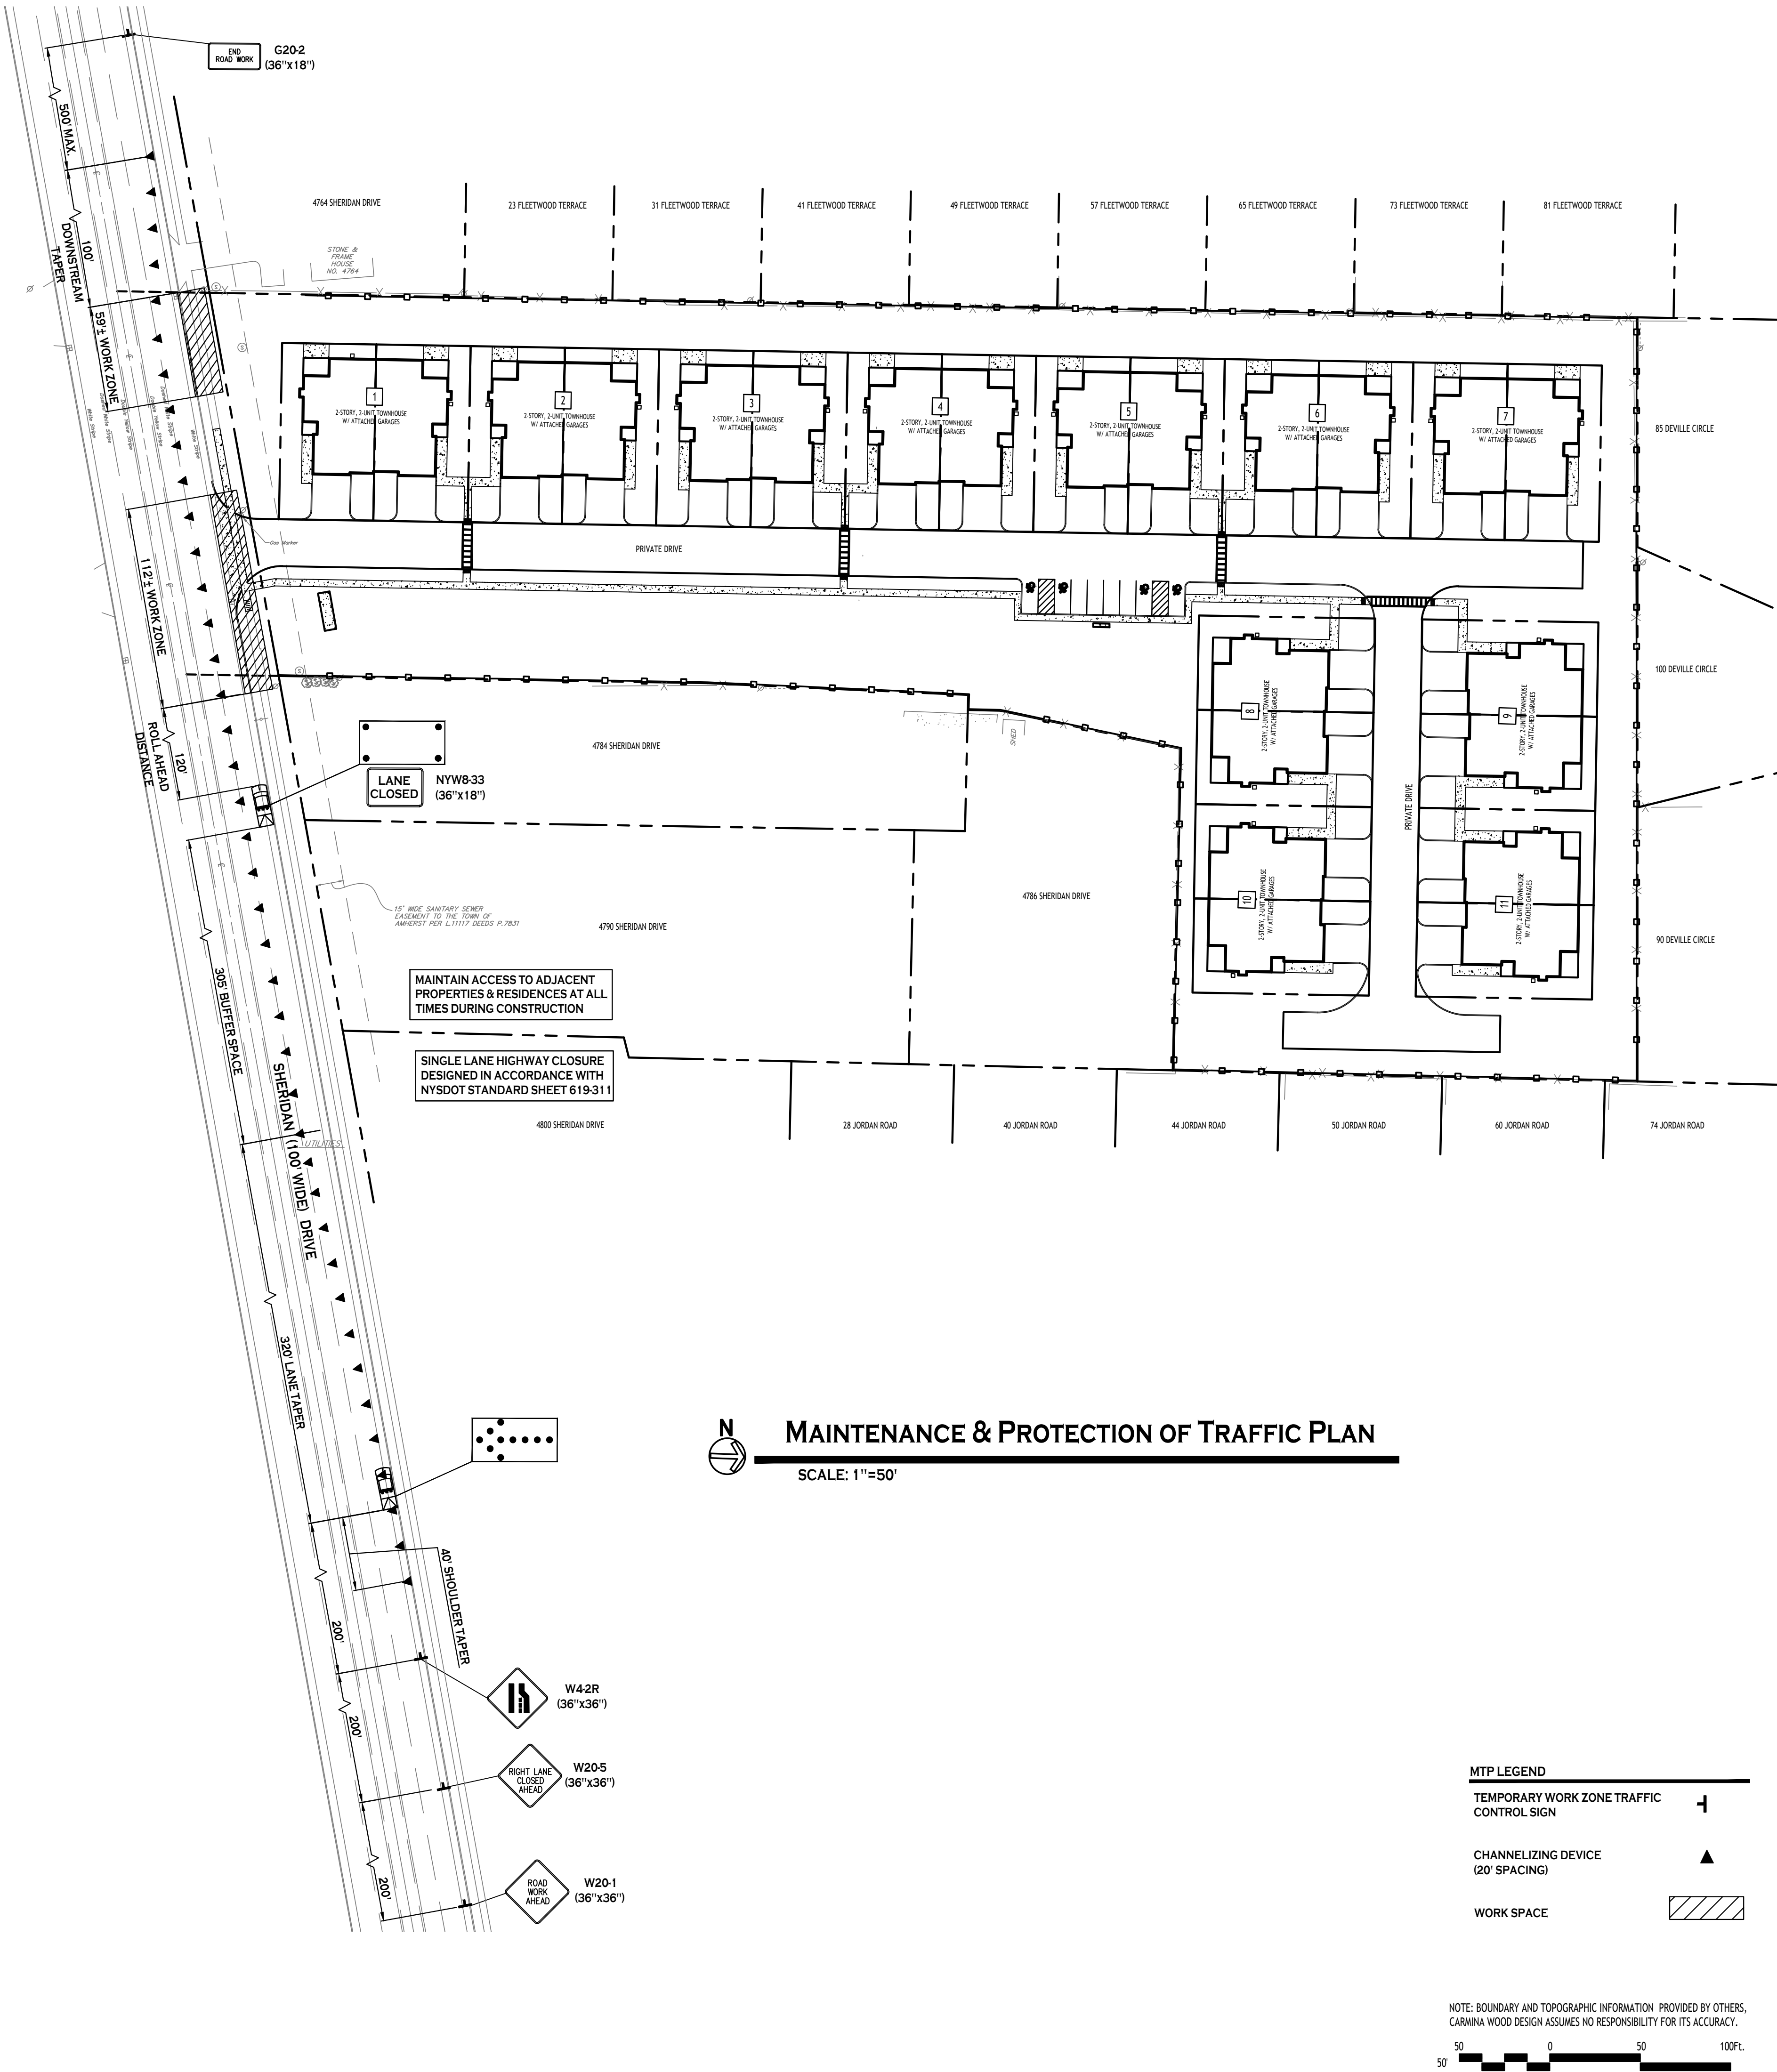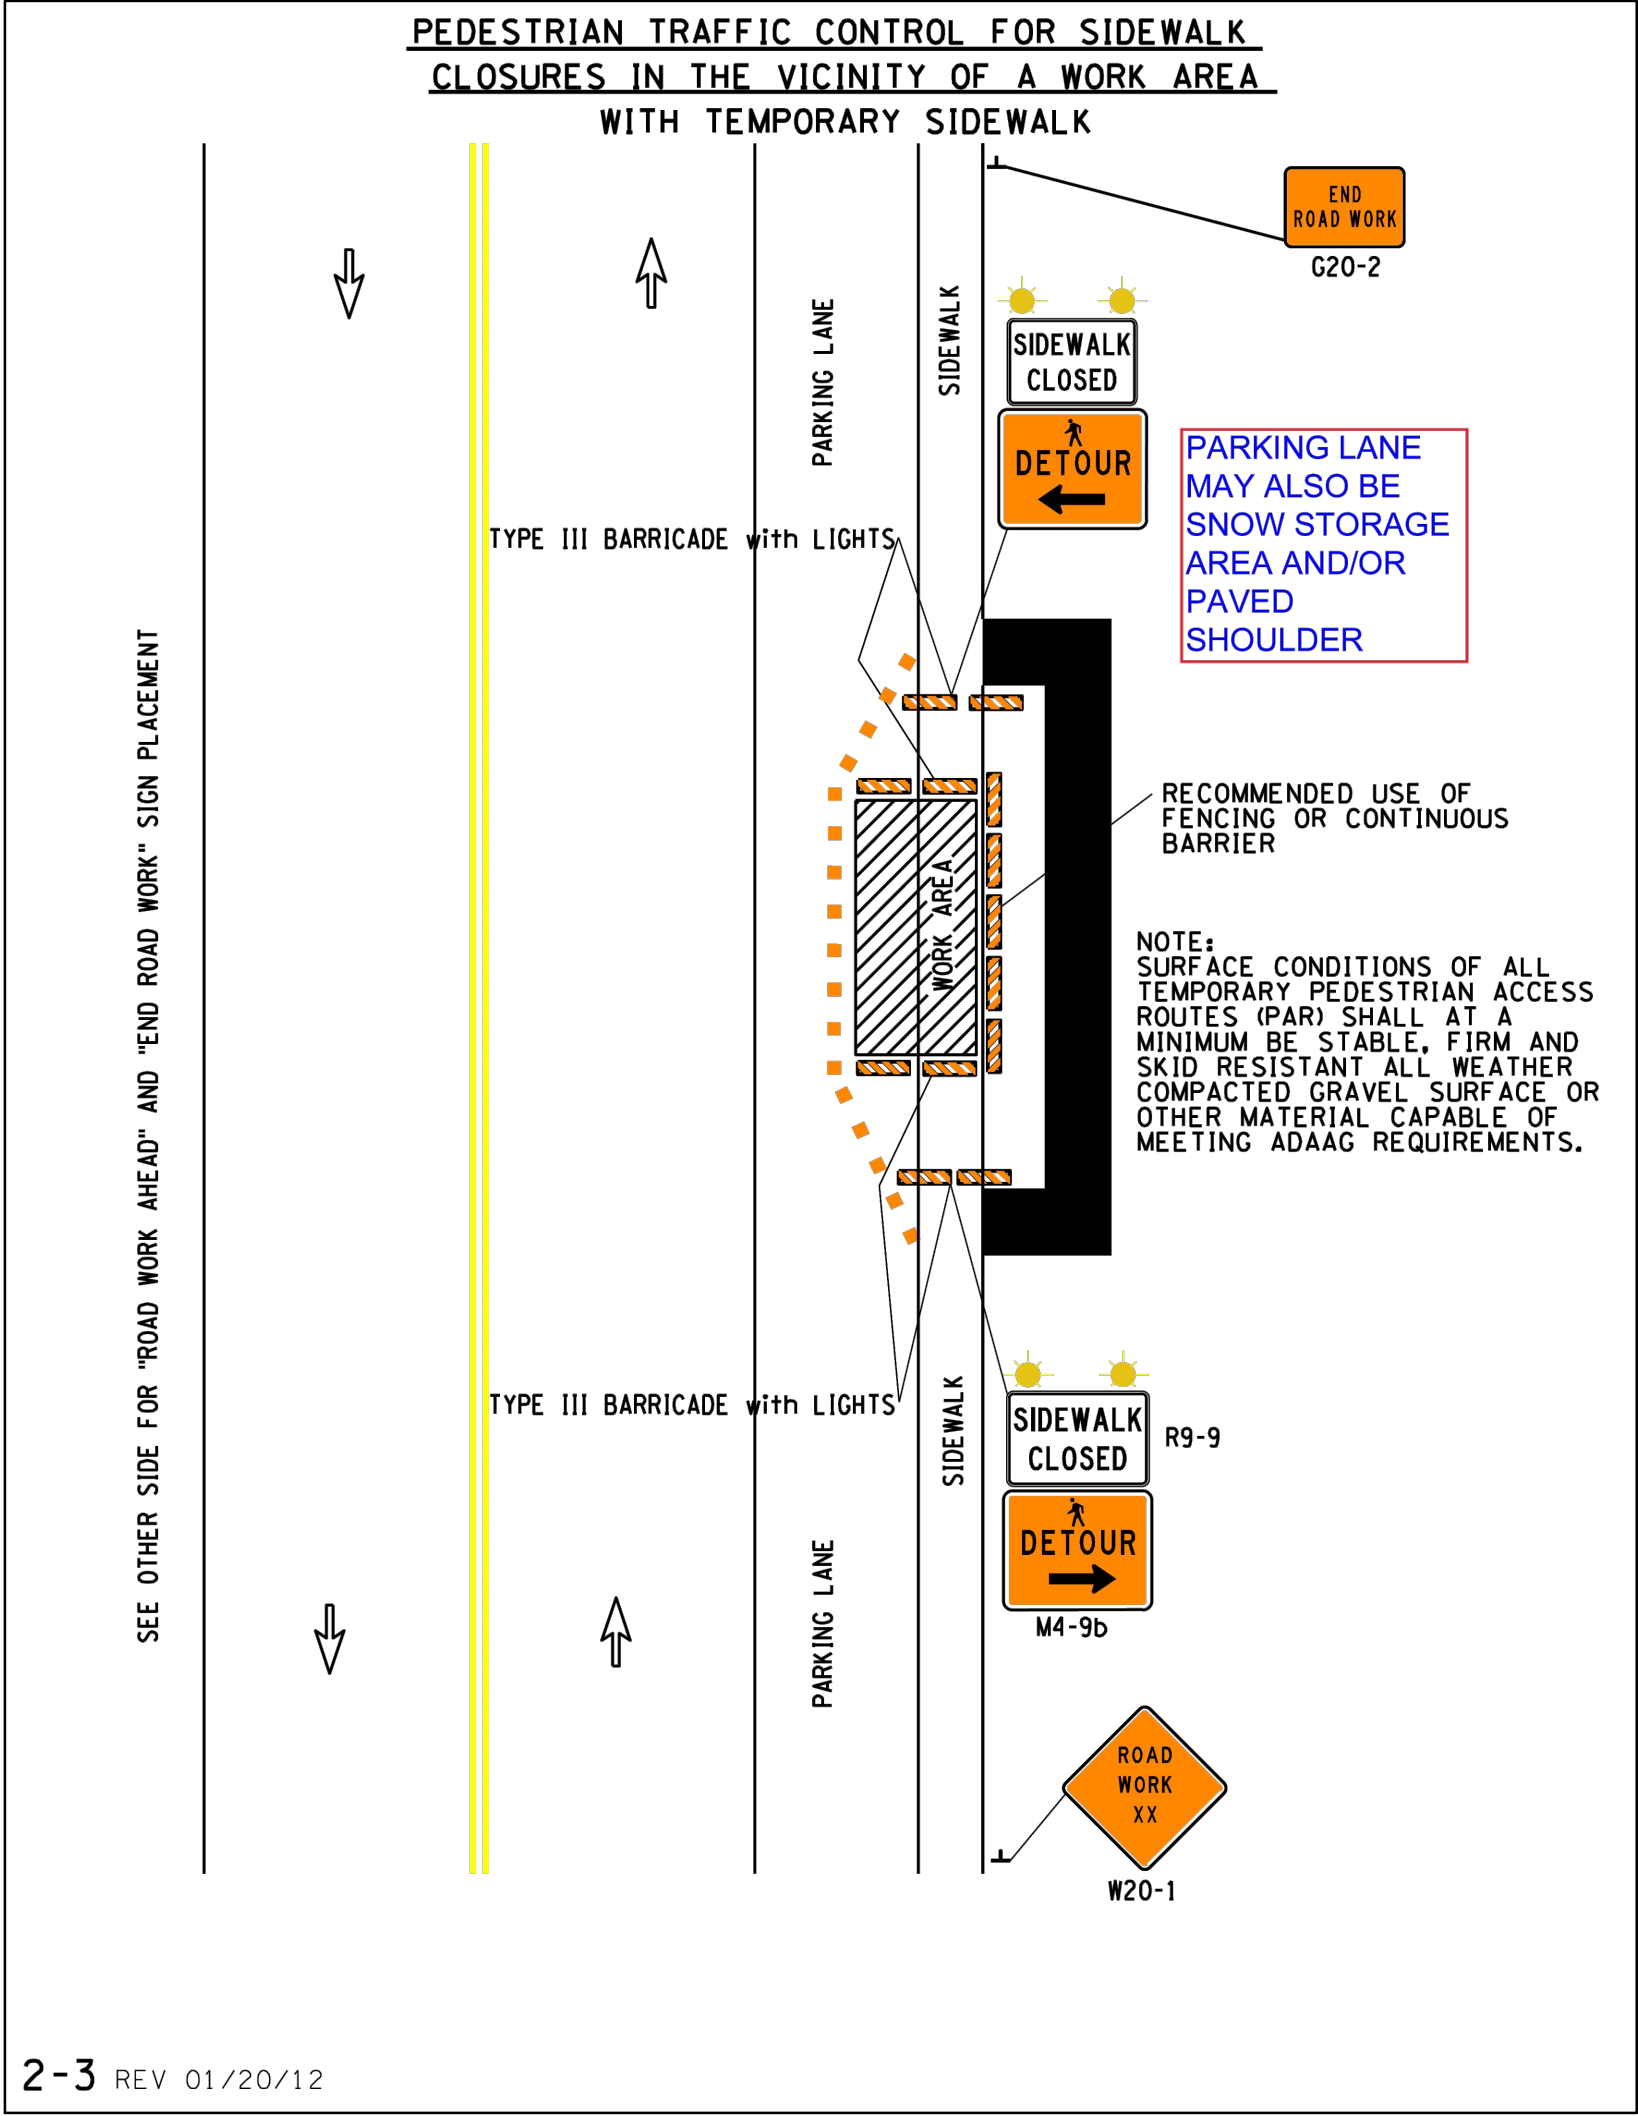

REVISIONS:		
No.	Description	Date
1	Rev. per DOT comments	11/1/24
2	Rev. per DOT comments	2/3/25




DRAWING NAME:
Maintenance & Protection of Traffic Plan

Date: 4/22/24
Drawn By: P. Sheedy
Scale: As Noted

DRAWING NO.

M-100

Project No: 23-4091

 

1. SHORT-TERM SIGNAGE IS DAYTIME WORK THAT OCCUPIES A LOCATION FOR MORE THAN ONE HOUR WITHIN A SINGLE DAYLIGHT PERIOD.
2. IN URBAN CONDITIONS, ADVANCE WARNING SIGN SPACINGS MAY BE ADJUSTED IN ORDER TO ACCOMMODATE SIDE STREETS AND DRIVEWAYS. IF THERE IS A CONFLICT, MOVE THE SIGN UPSTREAM.
3. THE PROTECTED WORKZONES MUST MAINTAIN THE TRANSVERSE RAIL AREA DISTANCE BEING MAINTAINED. PROTECTED WORKZONES MUST BE MAINTAINED BY THE USE OF TWO RED MANUAL TRANSMISSIONS (ENGINE OFF) OR A NEUTRAL AUTOMATIC TRANSMISSION AND HAVE THE FRONT WHEELS ALIGNED WITH THE LINE STOPPING.
4. THERE SHALL BE NO WORKERS, EQUIPMENT OR OTHER VEHICLES IN THE BUFFER SPACE OR THE RAIL AREA BEHIND THE WORKZONES.
5. CHANNELIZING DEVICES SHALL BE PLACED TRANSVERSELY A MINIMUM OF EVERY 600 FEET. CHANNELIZING DEVICES SHALL BE MAINTAINED WITHIN 6' OR GREATER OF A ROAD AS A DISTANCE GREATER THAN 800'.



TANDARD SHEET

APPROVED DECEMBER 2, 2021	ISSUED UNDER EI 21-028
---------------------------	------------------------

ERRATA 2 FFF- 09/01/23

ISSUED WITH EB 23-016

ROBERT LIMOGES, P.E.
DIRECTOR OTSM

LEGEND
PVL - PROTECTIVE VEHICLE LIGHT MINIMUM GROSS WEIGHT 9,500 LBS. OR GREATER (SEE NOTE 4)
PWH - PROTECTIVE VEHICLE HEAVY MINIMUM GROSS WEIGHT 22,000 LBS. OR GREATER
TMA - TRUCK/TRAILER MOUNTED IMPACT ATTENUATOR

NOTES

1. THE EXPOSURE CONDITIONS ASSUME THERE IS NO POSITIVE PROTECTION PRESENT.
2. EITHER A PROTECTIVE LIGHT (PAL) OR THE STANDARD BUFFER SPACE (SEE TABLE 011-03) SHALL BE PROVIDED.

3. TRUCK/TRAILER MOUNTED IMPACT ATTENUATORS (TMIA) SHALL NOT BE MOUNTED/INSTALLED ON VEHICLES WITH A GROSS VEHICLE WEIGHT (GVW) LESS THAN WHAT IS MINIMALLY REQUIRED BY THE MANUFACTURER OF THE TMIA.

4. THE USE OF A PROTECTIVE VEHICLE LIGHT (PVL) AS A SHADOW VEHICLE IS LIMITED TO NON-FREEWAY ROADWAYS WHERE THE POSTED SPEED LIMITS IS ≤ 40 MPH UNLESS OTHERWISE AUTHORIZED BY THE ENGINEER.

TABLE 311-02: LONGITUDINAL BUFFER SPACE AND TAPER LENGTHS

LIMIT (MPH)	# OF SKIP LINES	CLOSURE % TWT
	0-9	FOR SHOULDER WIDTH LATERAL SHIFT OF TRAFFIC FLOW PATH (F.T.) A' B' C' D'

TABLE 311-03: ADVANCE WARNING SIGN SPACING

URBAN (≥ 45 MPH)	350	3
------------------------	-----	---

TABLE 311-05: REQUIRED SIGN SIZES.

W20-1	36x36
-------	-------

TABLE 311-04: ROLL AHEAD DISTANCE FOR PROTECTIVE VEHICLES

PROTECTIVE VEHICLES WEIGHING	PROTECTIVE VEHICLES	PROTECTIVE VEHICLE
AND SPEED LIMIT (MPH)		

STANDARD SHEET


RIGHT LANE CLOSURE

APPROVED	DECEMBER 2, 2021	ISSUED UNDER EI 21-028
----------	------------------	------------------------

2. Short 1 minute.

WORK ZONE TRAFFIC CONTROL LEGEND	
SYMBOL	DESCRIPTION
	ARROW PANEL
	ARROW PANEL, CAUTION MODE
	ARROW PANEL, TRAILER OR SUPPORT
	CHANGEABLE MESSAGE SIGN (PMS)
	CHANNELIZING DEVICE
	CONE
	CRASH CUSHION/TEMPORARY IMPACT ATTENUATOR
	DIRECTION OF TEMPORARY TRAFFIC DETOUR
	DIRECTION OF TRAFFIC
	AUTOMATED FLAGGING ASSISTANCE DEVICE WITH OPERATOR
	FLAGGER
	FLAG TREE
	LUMINAIRE
	MOWER
	PARKWAY GRASS SHOULDER
	PAVEMENT MARKINGS THAT SHALL BE REMOVED FOR A LONG TERM PROJECT
	PORTABLE VARIABLE MESSAGE SIGN
	ORANGE FLARES (MIN. 18" X 18")
	TRAILER FOR ARROW PANEL OR PORTABLE VARIABLE MESSAGE SIGN (PMS)

WORK ZONE TRAFFIC CONTROL LEGEND	
SYMBOL	DESCRIPTION
	SIGN, TEMPORARY
	SPOTTER
	TEMPORARY POSITIVE BARRIER
	TEMPORARY POSITIVE BARRIER WITH WARNING LIGHTS
	TEMPORARY TRAFFIC SIGNAL HEAD
	TYPE III BARRICADE
	WARNING LIGHTS
	WORK AREA
	WORK VEHICLE
	WORK VEHICLE MULCHING/HERBICIDE OPERATION
	WORK VEHICLE PAVEMENT MARKING
	WORK VEHICLE SIGNAL WORK
	PROTECTIVE VEHICLE
	PROTECTIVE VEHICLE LIGHT
	PROTECTIVE VEHICLE HEAVY
	TRUCK/TRAILER MOUNTED IMPACT ATTENUATOR (TMIA)

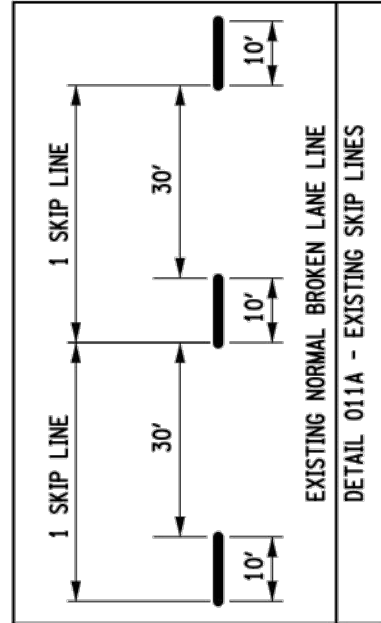

FILE NAME = 619-011-L2-09n
DATE/TIME = 15-APR-2024 13:00
USER = ak+bul

	Department of Transportation
U.S. CUSTOMARY STANDARD SHEET	
WORK ZONE TRAFFIC CONTROL GENERAL TABLES AND LEGEND (SHEET 1 OF 2)	
ERRATA 2 EFF. 09/01/23 ISSUED WITH EB 23-016	ISSUED UNDER EI 22-033
ERRATA 1 EFF. 05/01/2023 ISSUED WITH EB 22-033	619-011 Robert Limoges, P.E. DIRECTOR, OTSM

TABLE 011-01: PROTECTIVE VEHICLE REQUIREMENTS A-B									
CLOSURE TYPE	DURATION	MOBILE OPERATION AND STOP & GO		SHORT TERM OPERATION		INTERMEDIATE TERM OPERATION		LONG TERM OPERATION	
		FREEWAY		FREEWAY		FREEWAY		FREEWAY	
		ROAD TYPE & SPEED EXPOSURE CONDITIONS (SEE NOTE 1)	NON-FREEWAY 2-45 MPH 35 - 40 MPH ≤ 30 MPH	FREEWAY 2-45 MPH 35 - 40 MPH ≤ 30 MPH	NON-FREEWAY 2-45 MPH 35 - 40 MPH ≤ 30 MPH	FREEWAY 2-45 MPH 35 - 40 MPH ≤ 30 MPH	NON-FREEWAY 2-45 MPH 35 - 40 MPH ≤ 30 MPH	FREEWAY 2-45 MPH 35 - 40 MPH ≤ 30 MPH	NON-FREEWAY 2-45 MPH 35 - 40 MPH ≤ 30 MPH
LANE CLOSURE OR ENCRoACHMENT	WORKERS ON FOOT OR WORK VEHICLE EXPOSED TO TRAFFIC	PH+TMIA	PH+TMIA	PH+TMIA	PIL	PH+TMIA	PH+TMIA	PH+TMIA	PH+TMIA
LANE CLOSURE OR ENCRoACHMENT	NO WORKERS ON FOOT OR WORK VEHICLE EXPOSED TO TRAFFIC				PIL	PH+TMIA	PH+TMIA	PH+TMIA	PH+TMIA
SHOULDER CLOSURE OR ENCRoACHMENT	WORKERS ON FOOT OR WORK VEHICLE EXPOSED TO TRAFFIC	PH+TMIA	PH+TMIA	PH+TMIA	PIL	PH+TMIA	PH+TMIA	PH+TMIA	PH+TMIA
SHOULDER CLOSURE OR ENCRoACHMENT	NO WORKERS ON FOOT OR WORK VEHICLE EXPOSED TO TRAFFIC				PIL	PH+TMIA	PH+TMIA	PH+TMIA	PH+TMIA
SHOULDER CLOSURE OR ENCRoACHMENT	OTHER HAZARDS EXPOSED (EQUIPMENT, MATERIALS, EXCAVATION)				PIL	PH+TMIA	PH+TMIA	PH+TMIA	PH+TMIA

LEGEND
PIL - PROTECTIVE VEHICLE LIGHT MINIMUM GROSS WEIGHT 5500 LBS. OR GREATER (SEE NOTE 5)
PH - PROTECTIVE VEHICLE HEAVY (PH) OR GREATER (SEE NOTE 5)
TMIA - TRUCK/TRAILER MOUNTED IMPACT ATTENUATOR

A. THESE PROTECTIVE VEHICLE REQUIREMENTS ARE NOT APPLICABLE TO PAVING AND MILLING OPERATIONS. A STANDARD BUFFER SPACE SHALL BE PROVIDED FOR THESE OPERATIONS IN ACCORDANCE WITH TABLE 011-02.
B. THESE PROTECTIVE VEHICLE REQUIREMENTS ARE NOT APPLICABLE TO FLAGGING OPERATIONS. PROTECTIVE VEHICLE REQUIREMENTS SHALL BE USED IN ADVANCE OF THE WORK AREA IF DEEMED NECESSARY BY THE DOT ENGINEER AND THEIR DESIGNEE.

TABLE 011-02: TAPER LENGTHS & NUMBER OF CONES CHART

PRECONSTRUCTION POSTED SPEED LIMIT (MPH)	TAPER LENGTH: FT./# OF SKIP LINES/ # OF CHANNELIZING DEVICES															
	LATERAL SHIFT OF TRAFFIC FLOW PATH (FT.)															
	FOR SHOULDER WIDTH															
	4	5	6	7	8	9	10	11	12	≤ 4 FT.	5 - 7 FT.	8 FT.	9 FT.	10 FT.	11 FT.	12 FT.
25	40/2/2	80/2/3	80/2/3	80/2/3	80/2/3	80/2/3	120/3/4	120/3/4	120/3/4	40/1/2	40/1/2	40/1/2	40/1/2	40/1/2	40/1/2	40/1/2
30	80/2/3	80/2/3	120/3/4	120/3/4	120/3/4	160/4/5	160/4/5	160/4/5	160/4/5	40/1/2	40/1/2	40/1/2	40/1/2	40/1/2	80/2/3	80/2/3
35	80/2/3	120/3/4	120/3/4	160/4/5	160/4/5	200/5/6	200/5/6	240/6/7	240/6/7	40/1/2	40/1/2	80/2/3	80/2/3	80/2/3	80/2/3	80/2/3
40	120/3/4	160/4/5	160/4/5	200/5/6	240/6/7	240/6/7	280/7/8	320/8/9	320/8/9	40/1/2	80/2/3	80/2/3	80/2/3	120/3/4	120/3/4	120/3/4
45	200/5/6	240/6/7	280/7/8	320/8/9	360/9/10	400/10/11	440/11/12	520/13/14	560/14/15	80/2/3	80/2/3	120/3/4	120/3/4	120/3/4	160/4/5	160/4/5
50	200/5/6	240/6/7	320/8/9	360/9/10	400/10/11	440/11/12	520/13/14	560/14/15	600/15/16	80/2/3	120/3/4	160/4/5	160/4/5	160/4/5	160/4/5	160/4/5
55	240/6/7	280/7/8	320/8/9	360/9/10	400/10/11	440/11/12	520/13/14	560/14/15	600/15/16	80/2/3	120/3/4	160/4/5	160/4/5	160/4/5	200/5/6	200/5/6
60	240/6/7	320/8/9	360/9/10	400/10/11	440/11/12	480/12/13	560/14/15	600/15/16	640/16/17	80/2/3	120/3/4	160/4/5	200/5/6	200/5/6	240/6/7	240/6/7
65	280/7/8	320/8/9	400/10/11	480/12/13	520/13/14	600/15/16	640/16/17	720/18/19	800/19/20	80/2/3	160/4/5	200/5/6	240/6/7	240/6/7	280/7/8	280/7/8

• THIS TABLE WAS CREATED WITH REFERENCE TO MUTCD TABLE 6H-4.
• THE NUMBER OF CHANNELIZING DEVICES SHOWN IS CALCULATED BASED ON A 40FT. LATERAL SHIFT. THE NUMBER OF CHANNELIZING DEVICES CAN BE ADJUSTED AS NECESSARY.

TABLE 011-03 LONGITUDINAL BUFFER SPACE	
PRECONSTRUCTION POSTED SPEED LIMIT (MPH)	DISTANCE FT./# OF SKIP LINES
25	155 / 4
30	200 / 5
35	250 / 6
40	305 / 8
45	360 / 9
50	425 / 11
55	495 / 13
65	645 / 16

• THIS TABLE IS THE SAME AS MUTCD TABLE 6C-2.

 
TABLE 011-04: ROLL AHEAD DISTANCE FOR PROTECTIVE VEHICLES	
ROLL AHEAD DISTANCE (FT./# OF SKIP LINES FOR VEHICLES)	PROTECTIVE VEHICLES WEIGHING 9,500 TO 21,999 LBS. GVM
PRECONSTRUCTION POSTED SPEED LIMIT (MPH)	STATIONARY MOVING OPERATION (15 MPH MAX.)
≥ 60	200/5
45 - 55	160/4
≤ 40	120/3

TABLE 011-05 FLARE RATES FOR POSITIVE BARRIER	
TYPE OF POSITIVE BARRIER	POSTED SPEED LIMIT (MPH)
TEMPORARY POSITIVE BARRIER	30 40 50 60 70 80 90 100 110 120 130 140 150 160 170 180 190 200
BOX BEAM OR HEAVY POST CORRUGATED BEAM	70 90 110 120 150

TABLE 011-06 ADVANCE WARNING SIGN SPACING	
DISTANCE BETWEEN SIGNS	SIGN
A (FT.)	B (FT.)
100	100
200	200
300	300
400	400
500	500
600	600
700	700
800	800
900	900
1000	1000
1200	1200
1500	1500
2000	2000
2500	2500
3000	3000
4000	4000
5000	5000
6000	6000
8000	8000
10000	10000
12000	12000
15000	15000
20000	20000
25000	25000
30000	30000
40000	40000
50000	50000
60000	60000
80000	80000
100000	100000
120000	120000
150000	150000
200000	200000
250000	250000
300000	300000
400000	400000
500000	500000
600000	600000
800000	800000
1000000	1000000
1200000	1200000
1500000	1500000
2000000	2000000
2500000	2500000
3000000	3000000
4000000	4000000
5000000	5000000
6000000	6000000
8000000	8000000
10000000	10000000
12000000	12000000
15000000	15000000
20000000	20000000
25000000	25000000
30000000	30000000
40000000	40000000
50000000	50000000
60000000	60000000
80000000	80000000
100000000	100000000
120000000	120000000
150000000	150000000
200000000	200000000
250000000	250000000
300000000	300000000
400000000	400000000
500000000	500000000
600000000	600000000
800000000	800000000
1000000000	1000000000
250000000000000000	250000000000000000
300000000000000000	300000000000000000
400000000000000000	400000000000000000
500000000000000000	500000000000000000
600000000000000000	600000000000000000
800000000000000000	800000000000000000
1000000000000000000	10

WORK ZONE TRAFFIC CONTROL SIGN TABLE					WORK ZONE TRAFFIC CONTROL SIGN TABLE					WORK ZONE TRAFFIC CONTROL SIGN TABLE							
SIGN	SIGN DESIGNATION	COLOR CODE	NON-FREEMAY	EXPRESSWAY	FREEWAY	SIGN	SIGN DESIGNATION	COLOR CODE	NON-FREEMAY	EXPRESSWAY	FREEWAY	SIGN	SIGN DESIGNATION	COLOR CODE	NON-FREEMAY	EXPRESSWAY	FREEWAY
	ES-1	C	-----	72"x60"	72"x60"		NR9-11	B	24"x42"	48"x84"	48"x84"		RI-1-2	B	48"x30"	48"x30"	48"x30"
	G20-1	A	36"x18"	48"x24"	48"x24"		NR9-12	B	24"x36"	36"x54"	48"x72"		RI-1-2 (MOD.)				
	G20-2	A	36"x18"	48"x24"	48"x24"		NR9-17	A	36"x36"	48"x48"	48"x48"		RI-1-2 (MOD.)				
	G20-4	A	36"x18"	48"x24"	48"x24"		NR9-30	A	48"x24"	48"x24"	48"x24"		RI-1-3a	B	60"x30"	60"x30"	-----
	G20-5aP	A	24"x18"	36"x24"	36"x24"		NR9-31	A	48"x24"	48"x24"	48"x24"		RI-1-4	A	36"x36"	48"x48"	48"x48"
	M1-1	G	1 OR 2 DIGITS 24"x24"	36"x36"	36"x36"		NR9-32	A	48"x24"	48"x24"	48"x24"		RI-1-4	A	36"x36"	48"x48"	48"x48"
	M1-1+	G	3 DIGITS 30"x24"	45"x36"	45"x36"		NR9-33	A	48"x24"	48"x24"	48"x24"		RI-1-4	A	36"x36"	48"x48"	48"x48"
	M1-4	B	1 OR 2 DIGITS 24"x24"	36"x36"	36"x36"		RI-1	D	36"x36"	36"x36"	48"x48"		RI-1-4	A	36"x36"	48"x48"	48"x48"
	M1-4+	B	3 DIGITS 30"x24"	45"x36"	45"x36"		RI-2	E	36"x36"x36"	48"x48"x48"	60"x60"x60"		RI-1-4	A	36"x36"	48"x48"	48"x48"
	M2-1	SEE NOTE 3	24"x12"	36"x18"	36"x18"		RI-2	B	24"x30"	36"x48"	36"x48"		RI-1-4	A	36"x36"	48"x48"	48"x48"
	M2-4	A	24"x12"	36"x18"	36"x18"		RI-2	B	24"x30"	36"x48"	36"x48"		RI-1-4	A	36"x36"	48"x48"	48"x48"
	M4-8	A	24"x12"	36"x18"	36"x18"		RI-2	B	24"x30"	36"x48"	36"x48"		RI-1-4	A	36"x36"	48"x48"	48"x48"
	M4-8a	A	24"x18"	48"x36"	48"x36"		RI-2	B	24"x30"	36"x48"	36"x48"		RI-1-4	A	36"x36"	48"x48"	48"x48"
	M4-9	A	30"x24"	48"x36"	48"x36"		RI-2	B	24"x30"	36"x48"	36"x48"		RI-1-4	A	36"x36"	48"x48"	48"x48"
	M4-9a	A	30"x24"	48"x36"	48"x36"		RI-2	B	24"x30"	36"x48"	36"x48"		RI-1-4	A	36"x36"	48"x48"	48"x48"
	M4-9b	A	30"x24"	48"x36"	48"x36"		RI-2	B	24"x30"	36"x48"	36"x48"		RI-1-4	A	36"x36"	48"x48"	48"x48"
	M4-9c	A	30"x24"	48"x36"	48"x36"		RI-2	B	24"x30"	36"x48"	36"x48"		RI-1-4	A	36"x36"	48"x48"	48"x48"
	M4-9au	A	30"x24														

WORK ZONE TRAFFIC CONTROL SIGN TABLE				
SIGN	SIGN DESIGNATION	NON-FREEMWAY	EXPRESSWAY	FREEMWAY
	W24-1L W24-1R	A	36"x36"	48"x48"
	W24-1dL W24-1dR	A	36"x36"	48"x48"
	W24-1aL W24-1aR	A	36"x36"	48"x48"

WORK ZONE TRAFFIC CONTROL SIGN TABLE				
SIGN	SIGN DESIGNATION	NON-FREEMWAY	EXPRESSWAY	FREEMWAY
	R2-1	B 24"x36" (SEE NOTE 3)	36"x48"	36"x48"
	NYR2-2	B 24"x36" (SEE NOTE 3)	36"x48"	36"x48"
	NYR2-3	B 24"x36" (SEE NOTE 3)	36"x48"	36"x48"
	NYR2-4	B 24"x36" (SEE NOTE 3)	36"x48"	36"x48"
	NYR2-5	B 24"x36" (SEE NOTE 3)	36"x48"	36"x48"
	NYR2-6	B 24"x36" (SEE NOTE 3)	36"x48"	36"x48"

- NOTES:
- DIMENSIONS ARE SHOWN AS WIDTH X HEIGHT.
 - FOR SIGNAGE NOT SHOWN ON THESE TABLES REFER TO THE MULTICOD.
 - FOR R2-1 SIGN LARGER DIMENSIONS SHALL BE USED WHEN SIGN FACES MULTIPLE LANES ON A CONVENTIONAL ROAD.

CODE	DESCRIPTION
A	BLACK LEGEND AND BORDER ON AN ORANGE BACKGROUND
B	BLACK LEGEND AND BORDER ON A WHITE BACKGROUND
C	WHITE LEGEND AND BORDER ON A GREEN BACKGROUND
D	WHITE LEGEND AND BORDER ON A RED BACKGROUND
E	RED LEGEND AND BORDER ON A WHITE BACKGROUND
F	BLACK LEGEND AND BORDER ON A FLUORESCENT YELLOW GREEN BACKGROUND
G	WHITE LEGEND AND BORDER ON BLACK AND RED BACKGROUND

 NEW YORK STATE DEPARTMENT OF TRANSPORTATION	Department of Transportation
U.S. CUSTOMARY STANDARD SHEET	
WORK ZONE TRAFFIC CONTROL SIGN TABLE (SHEET 3 OF 3)	
APPROVED DECEMBER 2, 2021 Robert Limoges, P.E. DIRECTOR, OTSM	ISSUED UNDER EIT 21-028 619-012
FORNATA, J. EFF. 05/01/24 ISSUED WITH EIT 24-007	

FILE NAME = 619-012-3-E1.dgn
DATE/TIME = 27-FEB-2024 13:32
USER = ak+bigl



DRAWING NAME:
NYSDOT
Standard Sheets

Date: 4/22/24
Drawn By: P. Sheedy
Scale: As Noted

DRAWING NO.

M-105

Project No: 23-4091

Proposed Multi-Family
4774 & 4780 Sheridan Drive
Amherst, NY

CARMINAWOOD
DESIGN
Buffalo | Utica | Greensboro