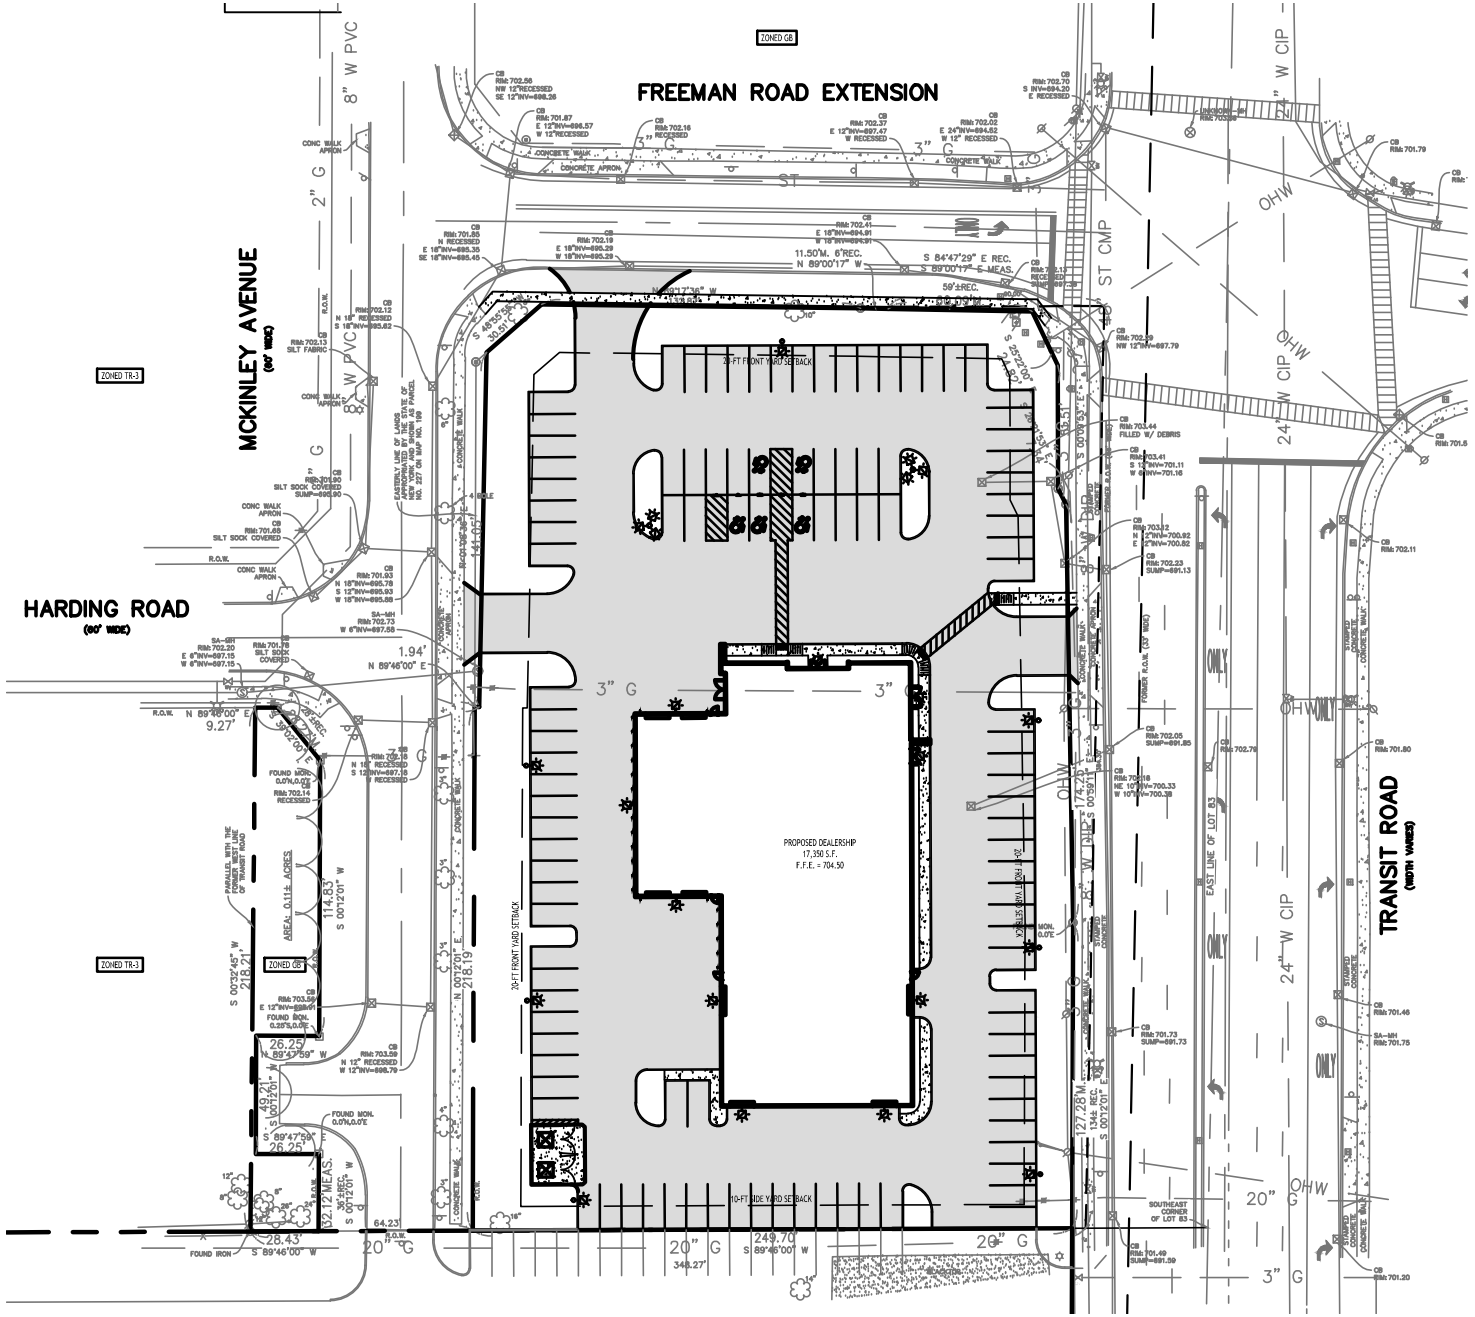


CARMINAWOOD
DESIGN
Buffalo | Utica | Greensboro

PROJECT NAME:
Car Dealership

ADDRESS:
6766 Transit Road
Amherst, NY 14221

DATE:
10/12/26

DRAWN BY:
A. Pandolfe

PROJECT NO:
26-4120

DRAWING NAME:
Sketch - Site Plan

DRAWING NO.
SK-100