
© CARMINA WOOD DESIGN

All Rights Reserved. Reuse of these documents without the expressed written permission of CARMINAWOOD DESIGN is prohibited. WARNING it is a violation of article 145 section 7 Penal Law of the New York State Education Law for any person, unless acting under the direction of a licensed engineer or licensed surveyor to alter this drawing. If altered such R.A., P.E. or L.L.S. shall affix his or her seal, signature, the date,the notation 'Altered By' and a specific description of the alteration.

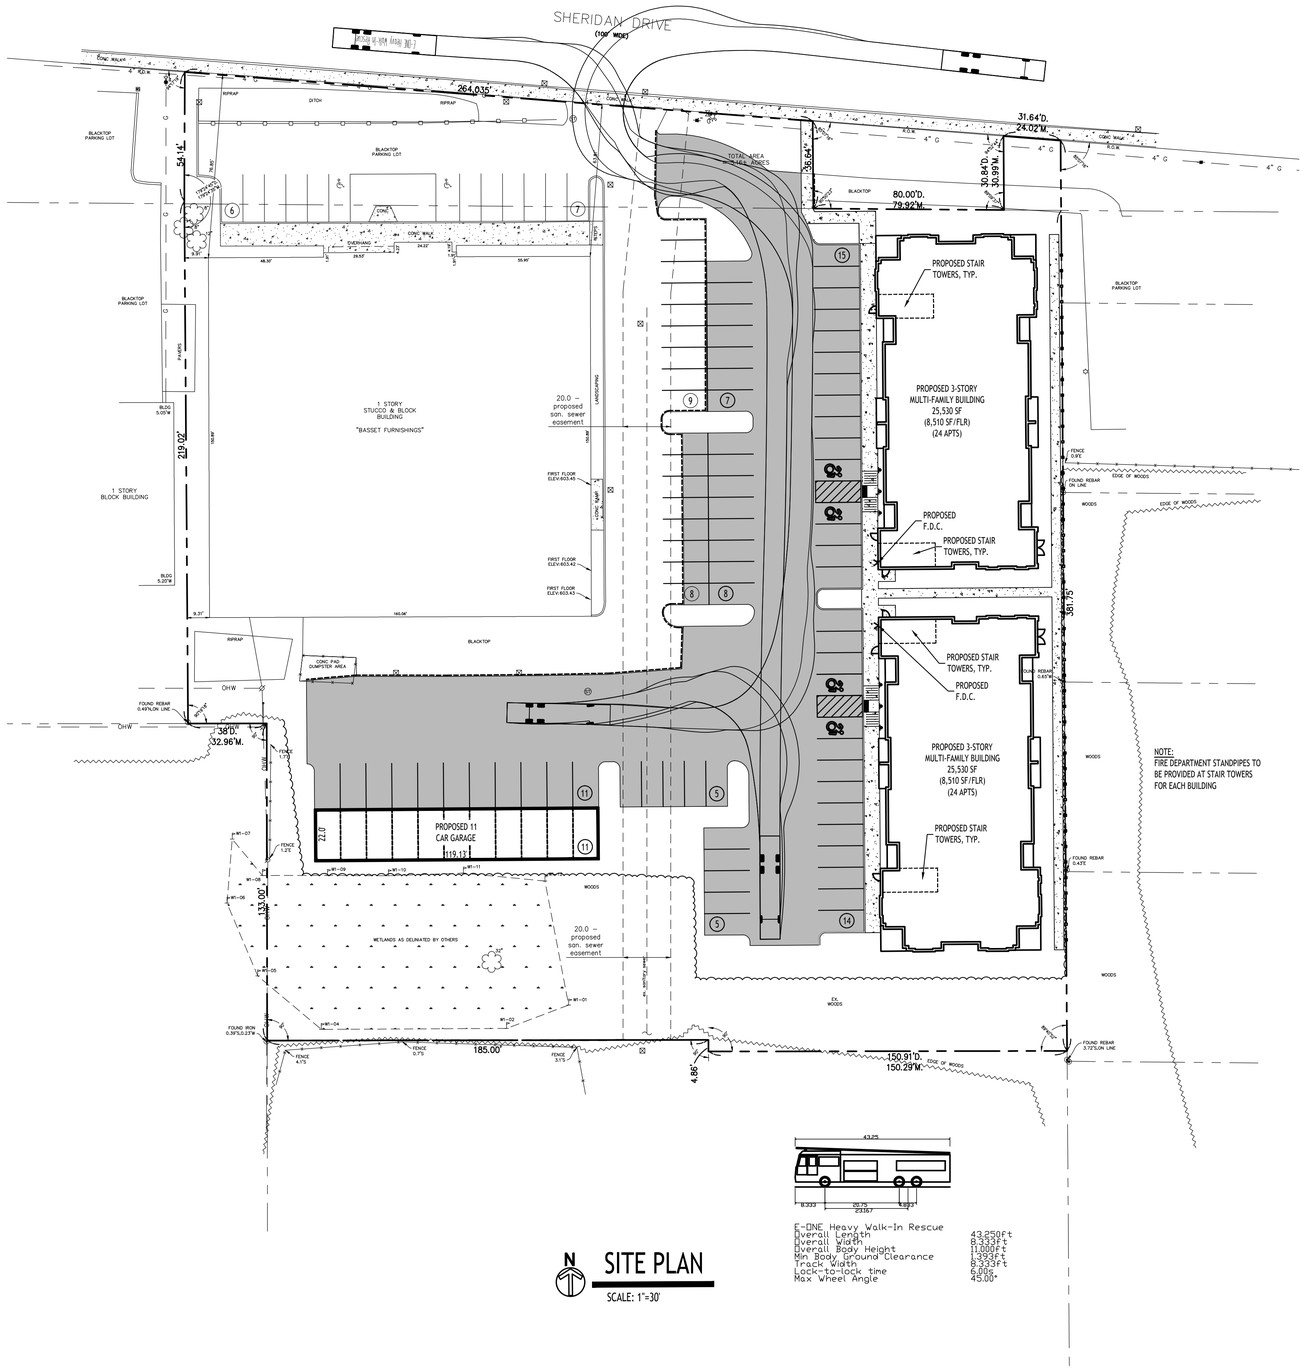

E-ONE Heavy Walk-In Rescue

Overall Length	43.250ft
Overall Width	8.333ft
Overall Body Height	11.000ft
Min. Body Ground Clearance	1.393ft
Track Width	8.333ft
Lock-to-lock time	6.00s
Max Wheel Angle	45.00°

SITE PLAN

SCALE: 1"=30'

SITE LEGEND

- PROPERTY LINE
- PROPOSED CONCRETE CURB
- PROPOSED SIDEWALK / CONCRETE PAD
- NUMBER OF PARKING SPACES (27)
- PROPOSED SIGN
- PROPOSED STANDARD DUTY ASPHALT PAVEMENT

NOTE: BOUNDARY AND TOPOGRAPHIC INFORMATION PROVIDED BY OTHERS, CARMINA WOOD DESIGN ASSUMES NO RESPONSIBILITY FOR ITS ACCURACY.

30 0 30 60Ft.

TOWN OF AMHERST APPROVAL BOX:

CARMINAWOOD DESIGN
Buffalo | Utica | Greensboro

Site Development Plans For:

Prop. Multi-Family Building

3765 Sheridan Drive
Town of Amherst, New York

REVISIONS:		
No.	Description	Date
1	Rev. F.T. template for Site	07/28/26
2	Rev. per 10/14/26 Comments	10/14/26

PRELIMINARY
NOT FOR CONSTRUCTION

DRAWING NAME:
Fire Truck Turning Plan

Date: 06.22.26
Drawn By: C. Wood
Scale: As Noted

DRAWING NO.

FT-100

Project No: 20.172