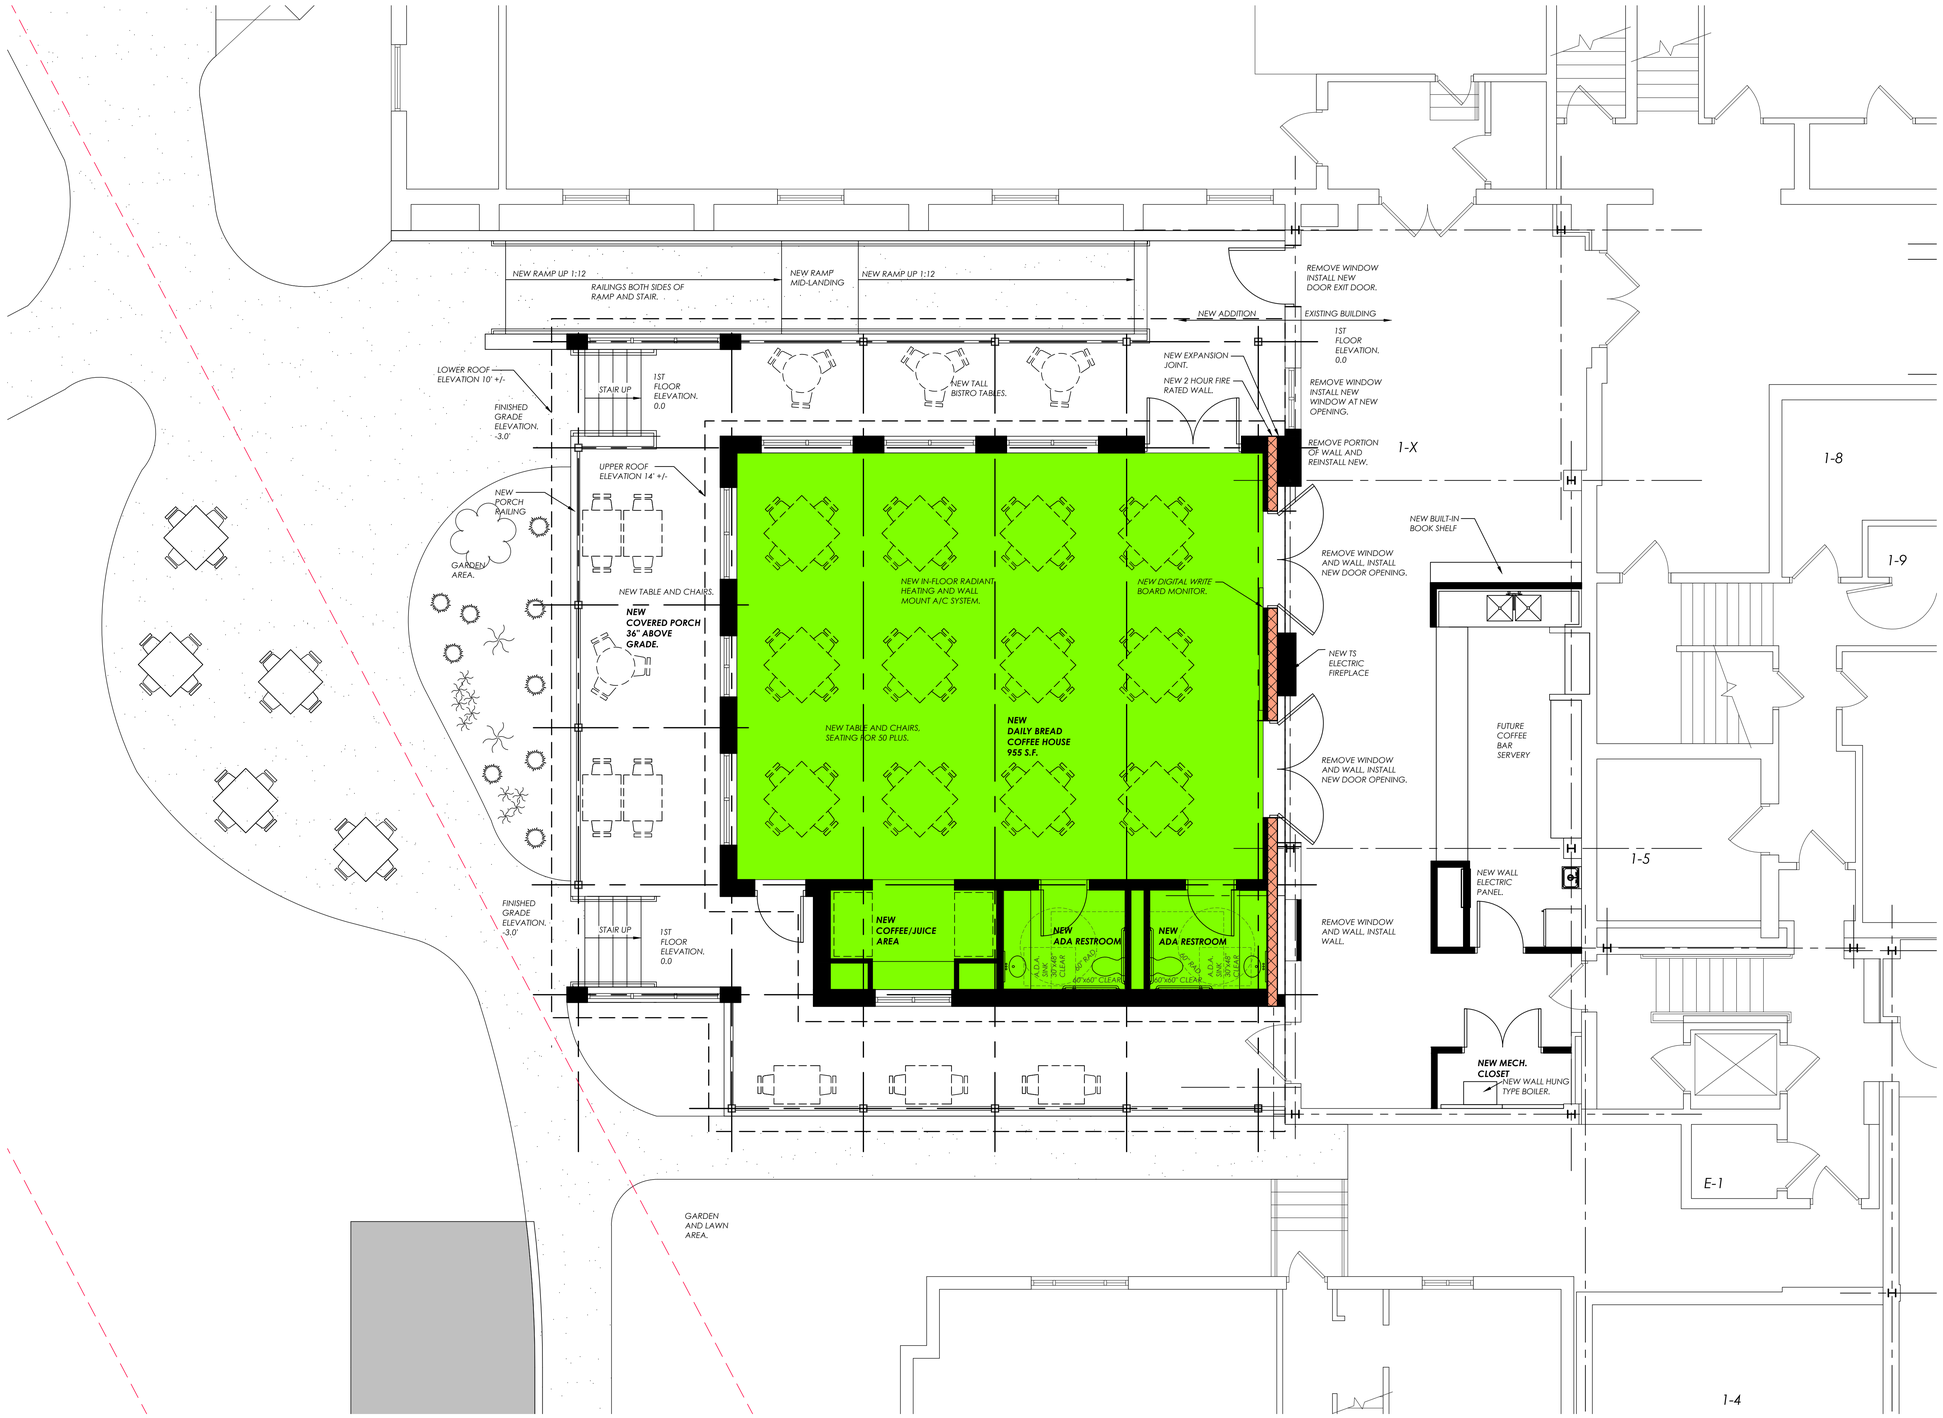

ENLARGED FIRST FLOOR PLAN - NEW

1

SCALE: 1/4" = 1'-0"

NORTH

N:\MISC\St Pauls Lutheran Church\St Pauls A-001.dwg

NOT FOR CONSTRUCTION
PRINT PROGRESS
SET FOR
Oct. 17, 2025
SCHEMATIC DESIGN
DATE PLOTTED

UNAUTHORIZED ALTERATION OF OR ADDITION TO THIS DOCUMENT IS A VIOLATION OF SECTION 69.5 OF THE REGULATIONS PUBLISHED BY THE NYS COMMISSIONER OF EDUCATION AND/OR SECTION 7209, PROVISION 2 OF THE NEW YORK STATE EDUCATION LAW.

"COPYRIGHT © 2025 GORDON W. JONES ASSOCIATES ARCHITECTS, P.C., ALL RIGHTS RESERVED. UNAUTHORIZED DUPLICATION IS A VIOLATION OF APPLICABLE LAWS".

REVISIONS:

DATE: OCTOBER 17, 2025

SCALE: AS NOTED

DRAWN BY: TDM

Gordon W. Jones Associates
ARCHITECTS P.C.
5757 Main St. Williamsville, NY 14221
716-633-9000 | gwjarchitects.com

ST. PAUL'S LUTHERAN CHURCH

4007 MAIN STREET, AMHERST, NY 14226

DAILY BREAD COFFEE HOUSE ADDITION AND RECONSTRUCTION PROJECT

ENLARGED FLOOR PLAN - NEW

ST. PAUL'S LUTHERAN CHURCH

A-002