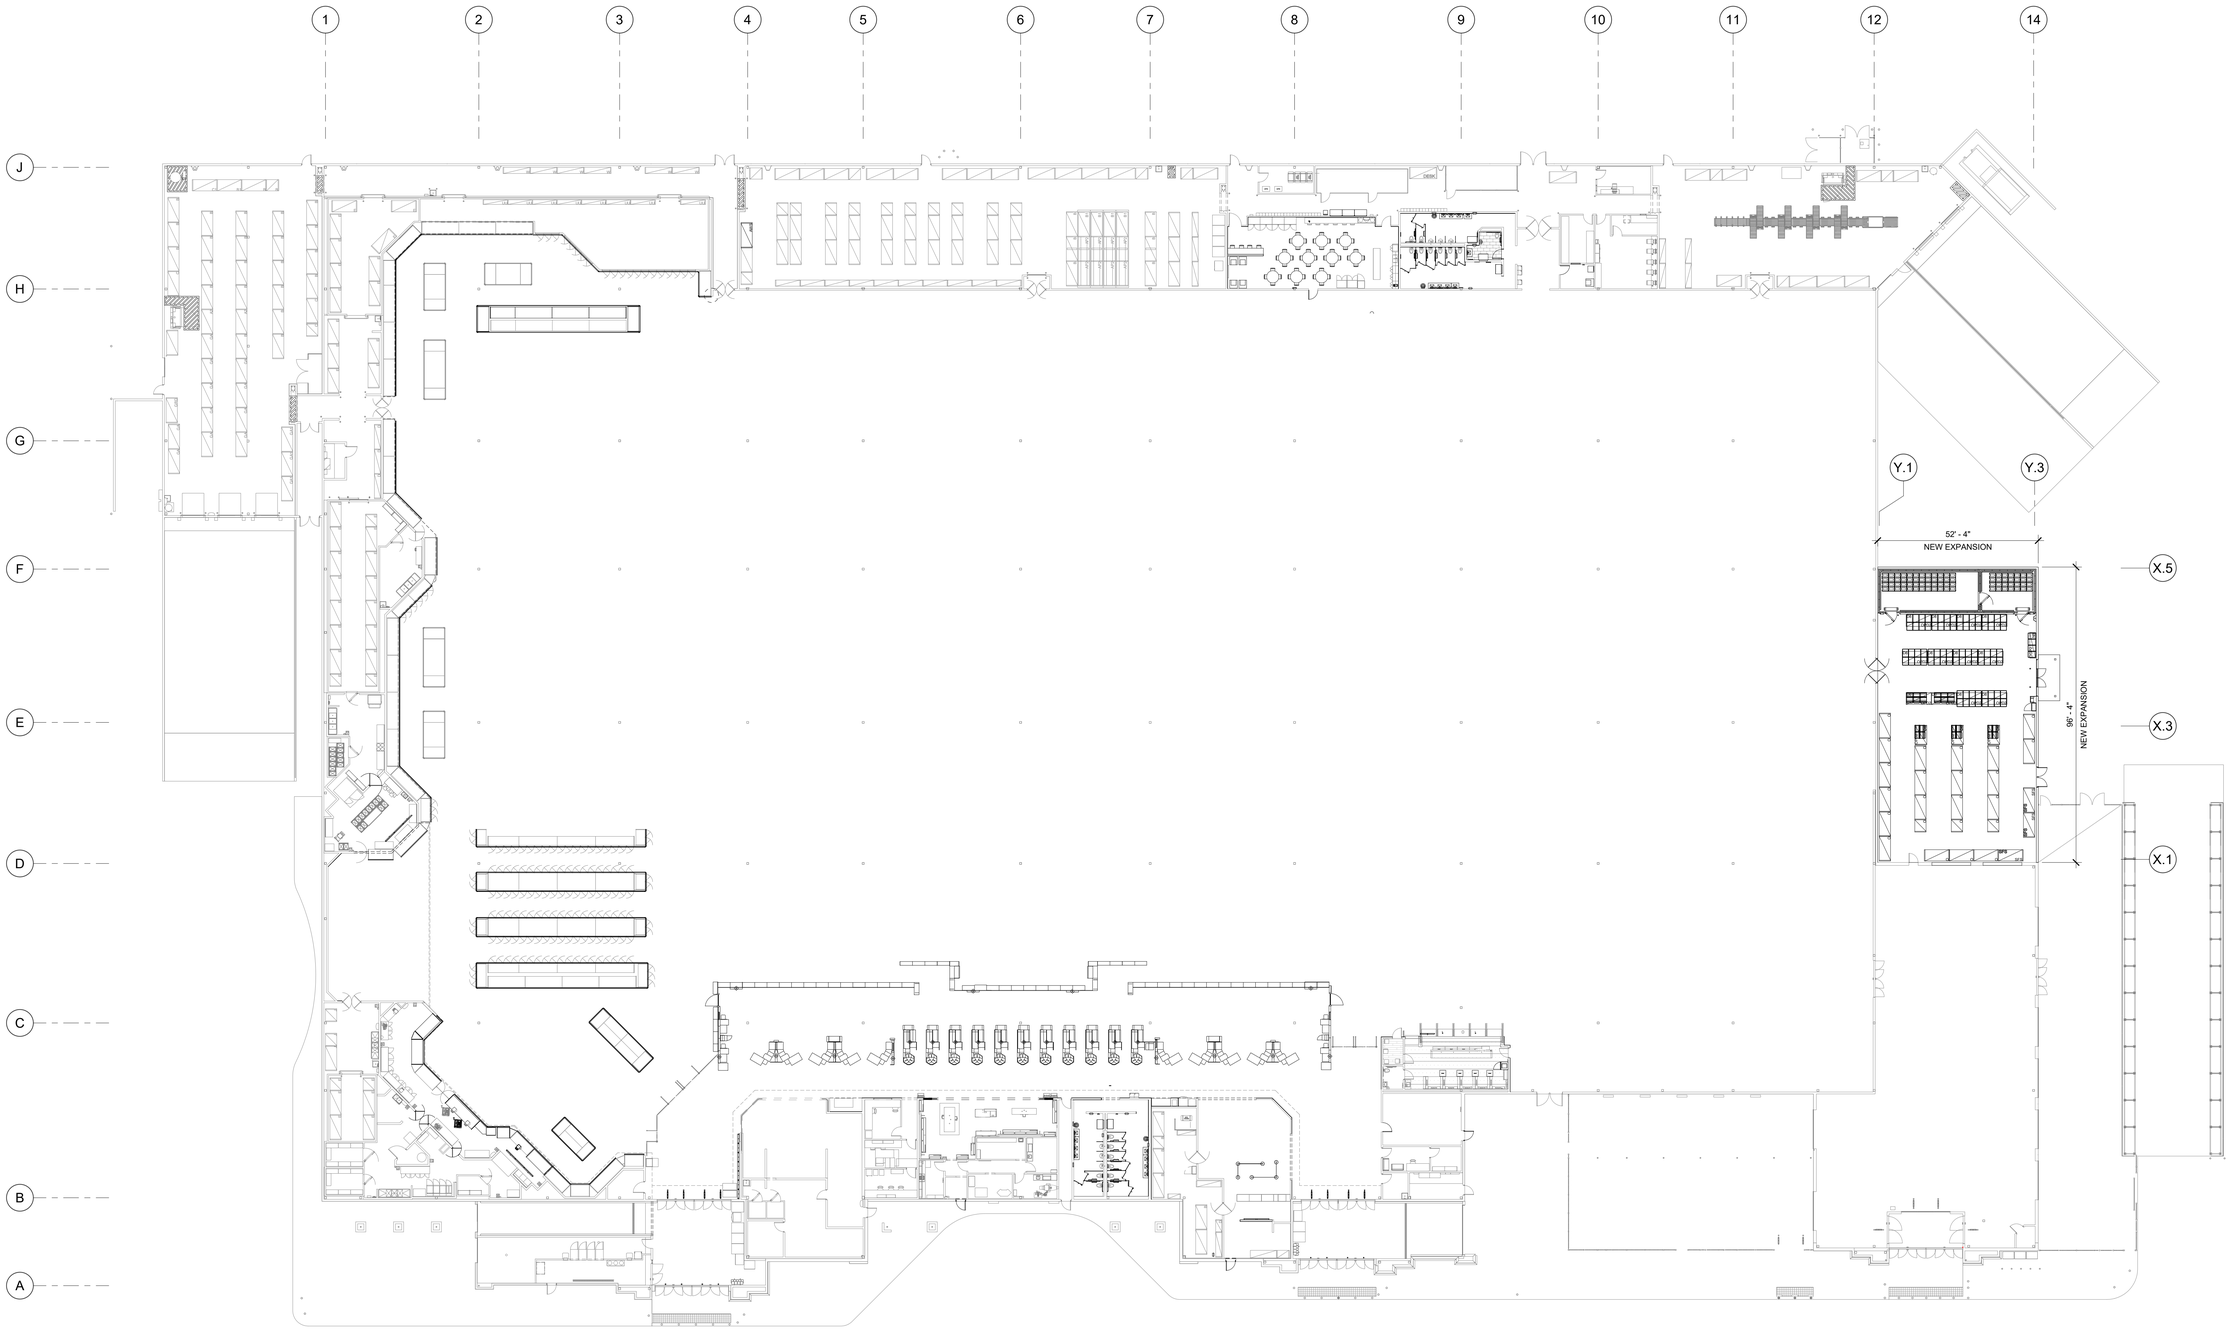

1 FLOOR PLAN
1" = 20'-0"

NORTH

PERRY M. PETRILLO ARCHITECTS, PC
9 Park Avenue
Park Ridge, NJ 07656
Telephone: (201) 307-6153
Facsimile: (201) 307-6158
LICENSE:
NEW YORK
- Lic. No. 024375 - I

STIPULATION FOR REUSE
THIS DRAWING WAS PREPARED FOR USE ON THIS PROJECT ONLY AND SHALL NOT BE USED IN WHOLE OR IN PART CONTEMPORANEOUSLY WITH ITS ISSUE FOR ANY OTHER PROJECT. IT IS NOT SUITABLE FOR USE ON A DIFFERENT PROJECT AND IS NOT TO BE LOANED. USE OF THIS DRAWING FOR REFERENCE, OR DISCLOSURE OF ITS CONTENTS WITHOUT RECORDED THE SERVICES OF PERRY M. PETRILLO ARCHITECTS, PC IS PROHIBITED. REPRODUCTION OF THIS DRAWING FOR PUBLICATION OR PUBLIC RELEASE IS RESTRICTED AND MAY BE CONTRARY TO THE LAW.

CONSULTANTS

Walmart
AMHERST, NY
3290 SHERIDAN DRIVE
STORE NO: 02210.254
23.141 PROTO 160N
JOB NUMBER:
2025 REMODEL

ISSUE BLOCK

CHECKED BY:	
DRAWN BY:	
PROTO CYCLE:	02/23/24
DOCUMENT DATE:	04/08/24

NY ALTERATION WARNING:
IT IS A VIOLATION OF NEW YORK REGULATION 69.5 (b) FOR ANY PERSON, UNLESS ACTING UNDER THE DIRECTION OF A LICENCED ARCHITECT, TO ALTER ANY ITEM IN ANY WAY WITHOUT AFFIXING TO THE ITEM HIS SEAL AND THE NOTIFICATION "ALTERED BY" FOLLOWED BY A SIGNATURE, DATE OF SUCH ALTERATION, AND THE SPECIFIC DESCRIPTION OF THAT ALTERATIONN.

REGISTERED ARCHITECT PERRY M. PETRILLO STATE OF NEW YORK 024375
04.17.24

FLOOR PLAN

SHEET:
A1

4/17/2024 3:04:27 PM
C:\Users\chenrickson\Desktop\PETRILLOARCHITECT\Documents\Amherst, NY 2210_City Submission_v22_chenrickson@petrilloarchitects.net