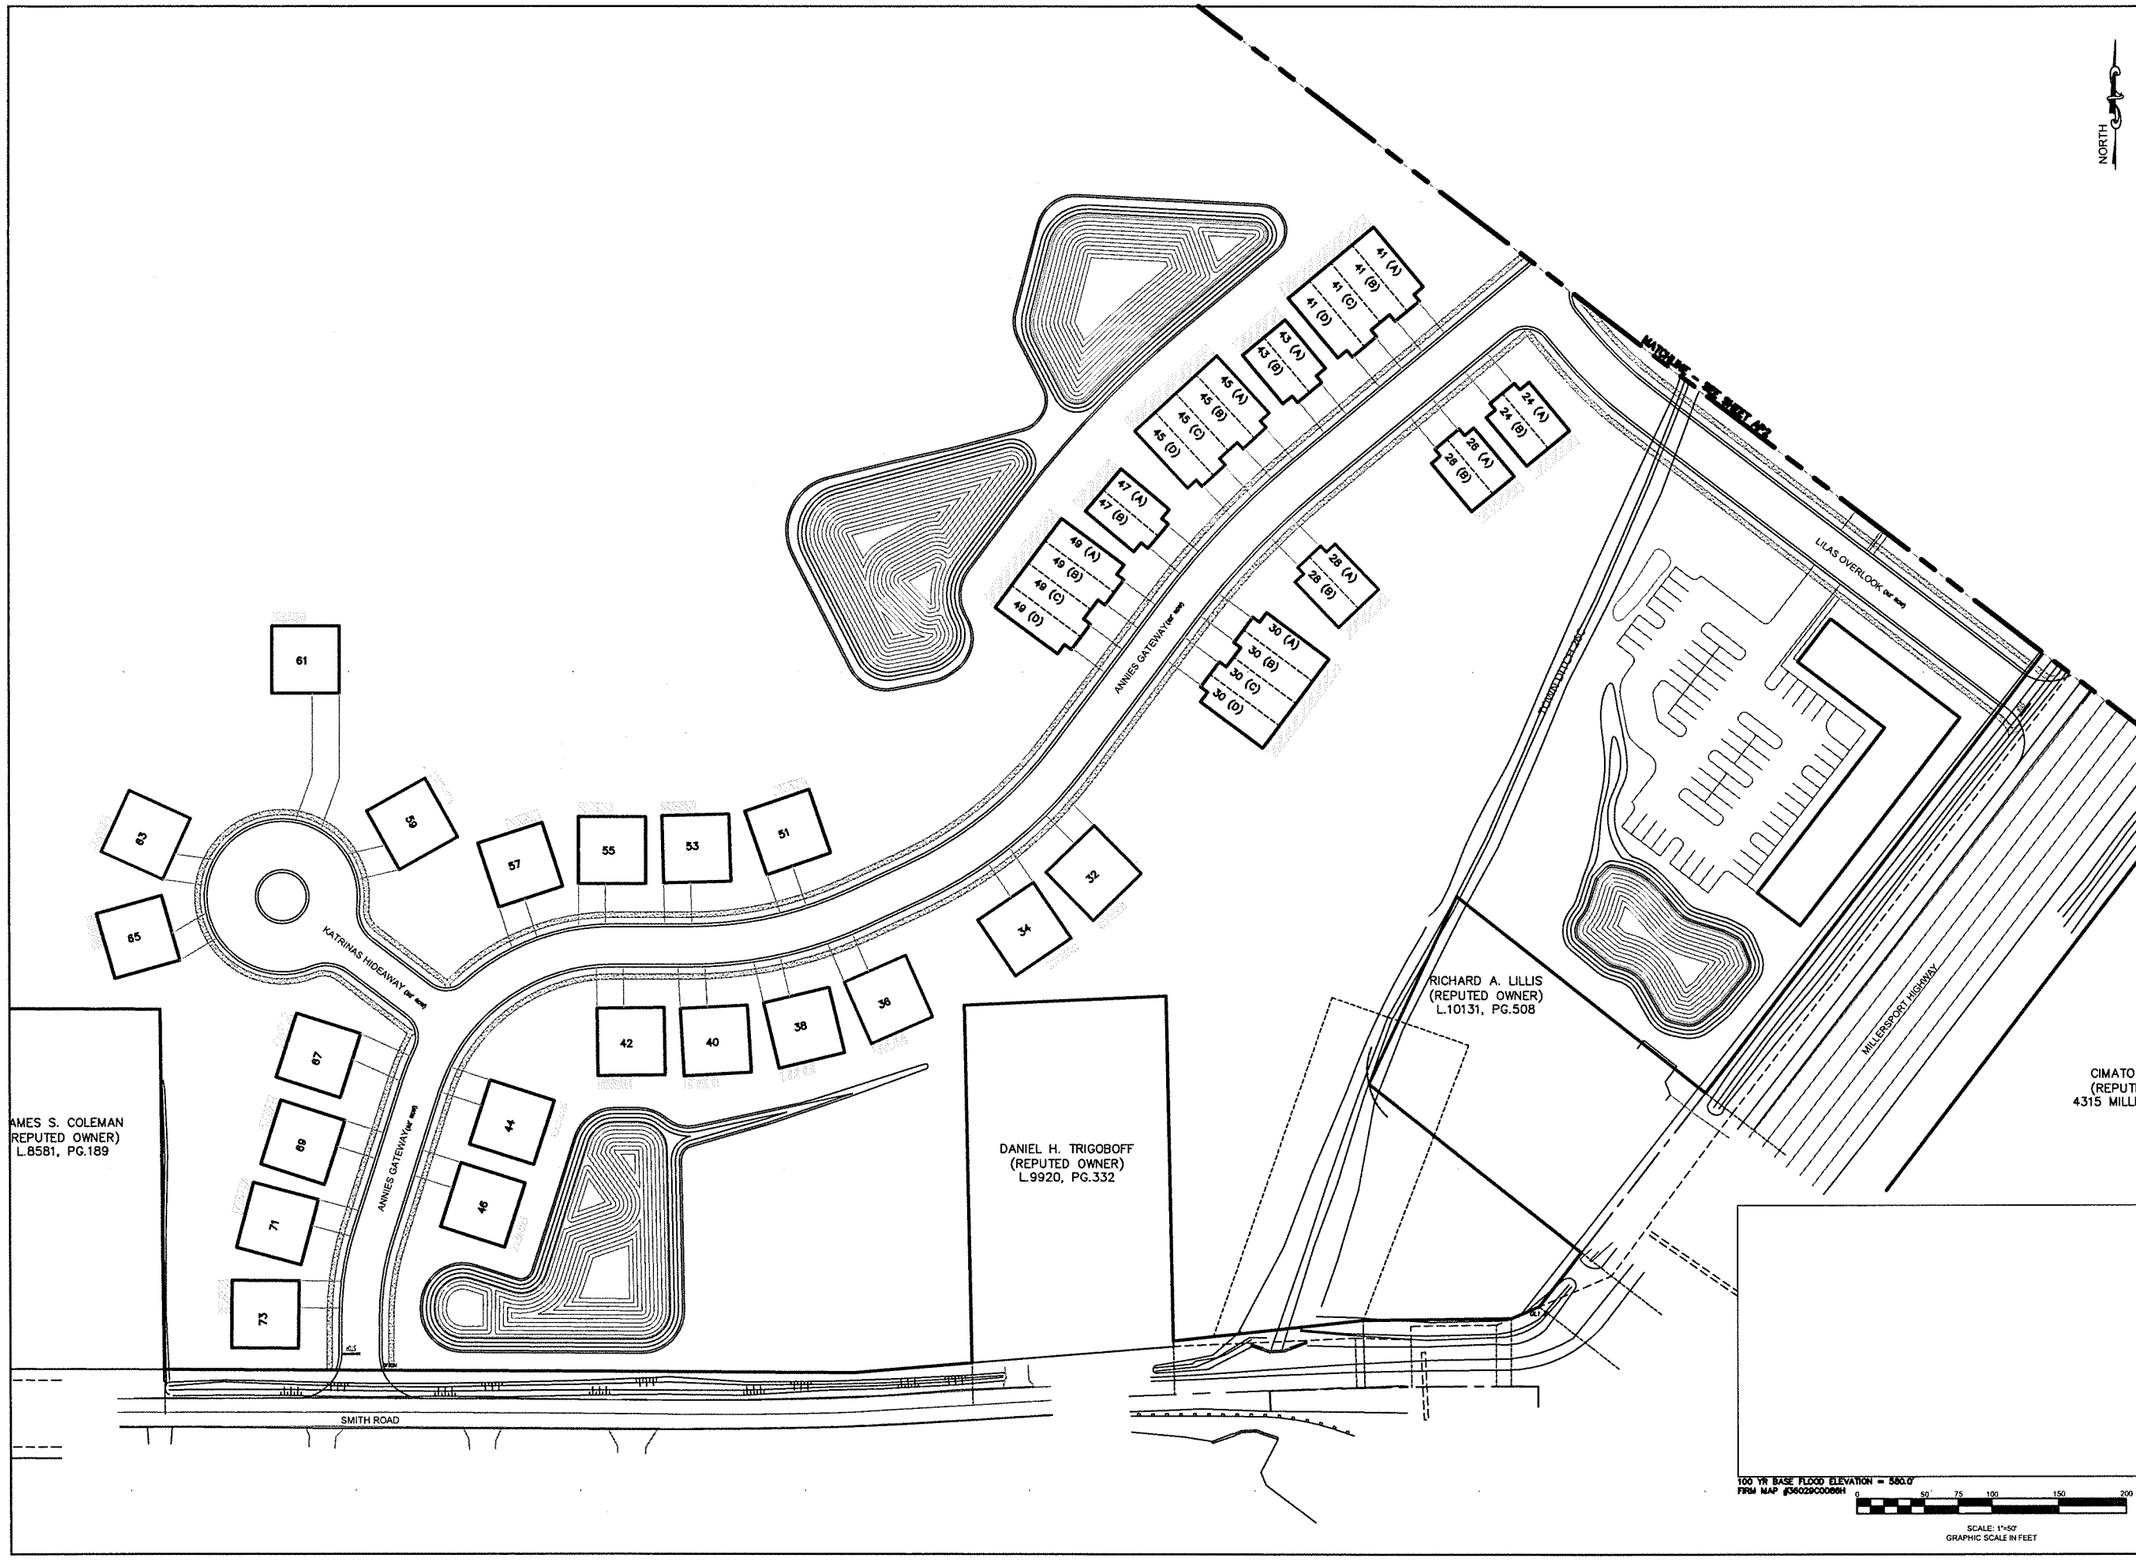

DRAWING REVISIONS

ITEM	DATE	DESCRIPTION

DESIGNED BY: PMB
DRAWN BY: DLS
CHECKED BY: WES
DATE:

WARNING:
ALTERING THIS DOCUMENT IS IN VIOLATION OF THE LAW EXCEPTING AS PROVIDED IN SECTION 7029, PART 2 OF THE NEW YORK STATE EDUCATION LAW. © COPYRIGHT 2022 WM. SCHUTT & ASSOCIATES P.C.

STATE OF NEW YORK
WILLIAM E. SCHUTT
LICENSED PROFESSIONAL ENGINEER
058840

WM SCHUTT ASSOCIATES
37 CENTRAL AVE.
LANCASTER, NY 14086-2143
PH. 716-683-5961
FAX 716-683-0169
WWW.WMSCHUTT.COM

4300 MILLERSPORT DEVELOPMENT
TOWN OF AMHERST
ERIE COUNTY - NEW YORK

ADDRESS PLAN

THIS SHEET ISSUED APRIL 18, 2024

AP1

DRAWING SCALE: 1"=50'

WSA PROJECT NO. 13027C

DRAWING REVISIONS

ITEM	DATE	DESCRIPTION

DESIGNED BY: PMB
DRAWN BY: DLS
CHECKED BY: WES
DATE:

WARNING:
ALTERING THIS DOCUMENT IS IN VIOLATION OF THE LAW EXCEPTING AS PROVIDED IN SECTION 7209 PART 2 OF THE NEW YORK STATE EDUCATION LAW © COPYRIGHT 2022
WM. SCHUTT & ASSOCIATES P.C.

STATE OF NEW YORK • WILLIAM E. SCHUTT • 065640 • LICENSED PROFESSIONAL ENGINEER

WM SCHUTT ASSOCIATES
37 CENTRAL AVE.
LANCASTER, NY 14086-2143
PH. 716-683-5961
FAX 716-683-0169
WWW.WMSCHUTT.COM

4300 MILLERSPORT DEVELOPMENT

TOWN OF AMHERST
ERIE COUNTY - NEW YORK

ADDRESS PLAN

THIS SHEET ISSUED APRIL 18, 2024

AP2

DRAWING SCALE: 1"=50'

WSA PROJECT NO. 13027C