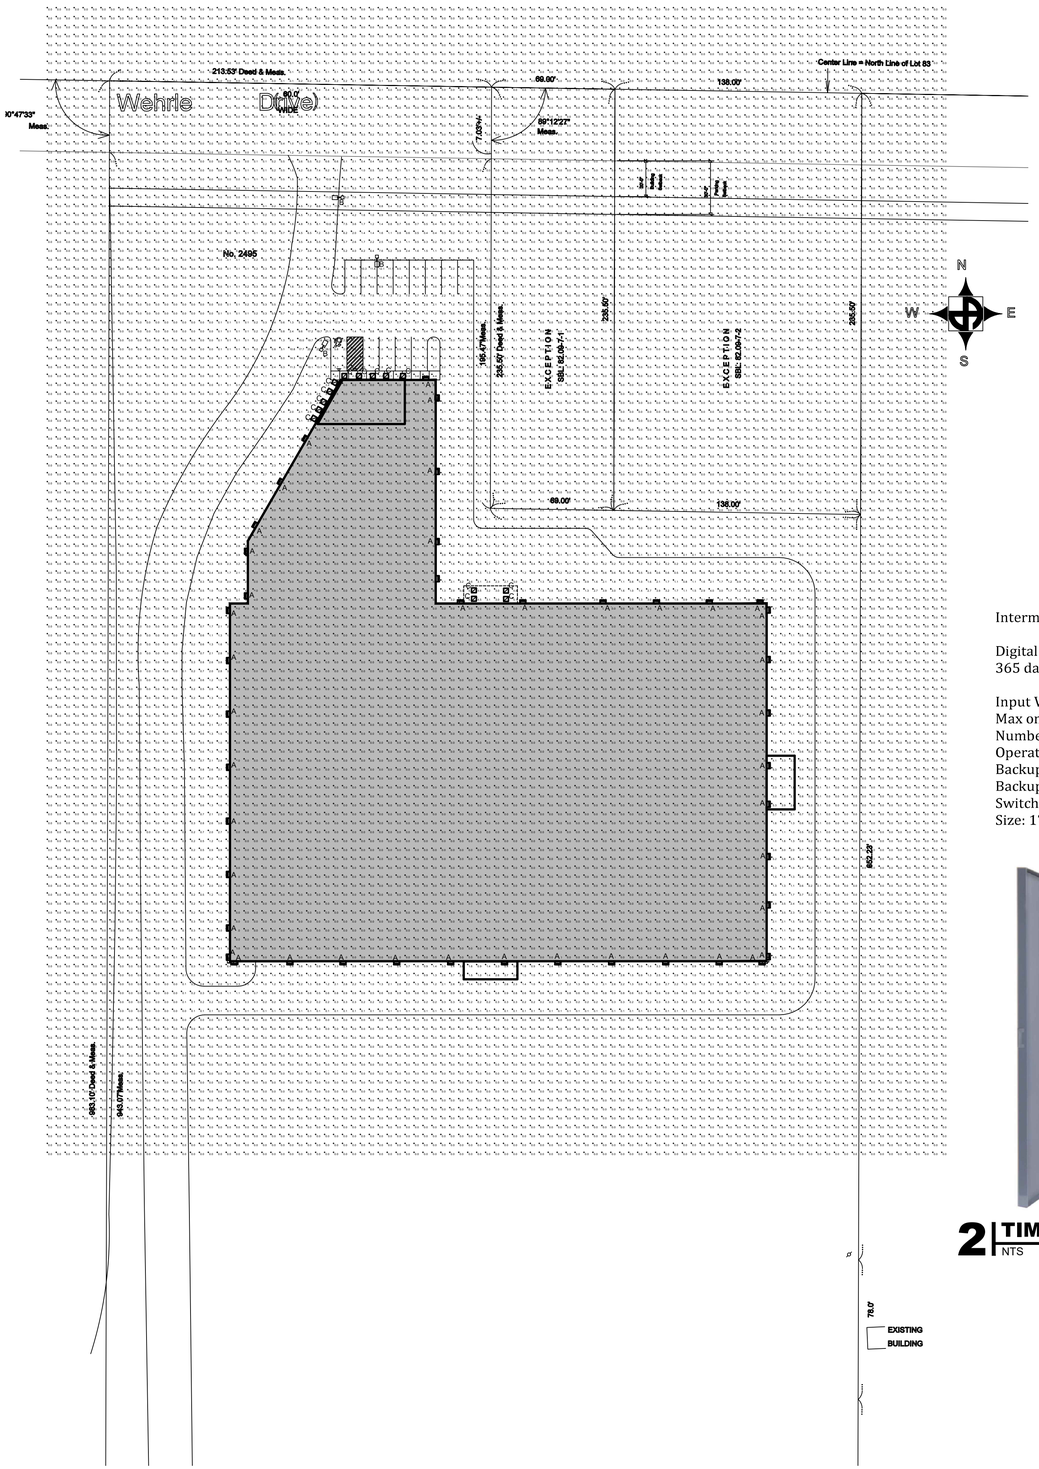

1 SITE LIGHTING PLAN
1"=40'

Lighting Fixture Schedule											
Symbol	Label		QTY	Catalog Number	Description	Lamp	Number Lamps	Lumens per Lamp	LLF	Wattage	Height
	A		81	WDGE2 LED P1SW 35K 80CRI VW	WDGE LED WITH P1SW PERFORMANCE PACK, 3500K,80CRI, VISUAL COMFORT WIDE OPTIC	LED	1	ABSOLUTE	1	9.9	10'-0"
	B		3	DSX1 LED P8 40K T3M MVOLT HS	DSX1 LED P8 40K T3M MVOLT with houseside shield	LED	1	19090	1	201	25'-0"
	C		14	WF4 SQ B LED 30K MVOLT MB	4" LED ULTRA THIN WAFER SQUARE BAFFLE 3000K	LED	1	ABSOLUTE	1	10.4	12'-0"

Intermatic ET91215CR

Digital Electronic Timer Control
365 day Astronomic Elec. Control

Input Voltage: 120, 208-277 50/60 #3
Max on/off operation: 2000
Number of circuits: 12
Operation mode: 365 day
Backup type: Supercapacitor
Backup Protection Time: 100 hour
Switch Type: DPDT, SPDT
Size: 17.87" H, 12.67" W, 5.43" D

2 TIME CLOCK
NTS

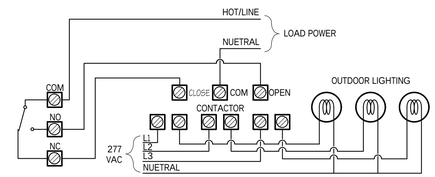

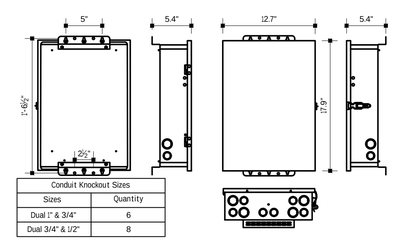

Conduit Knockout Sizes	
Sizes	Quantity
Dual 1" & 3/4"	6
Dual 3/4" & 1/2"	8

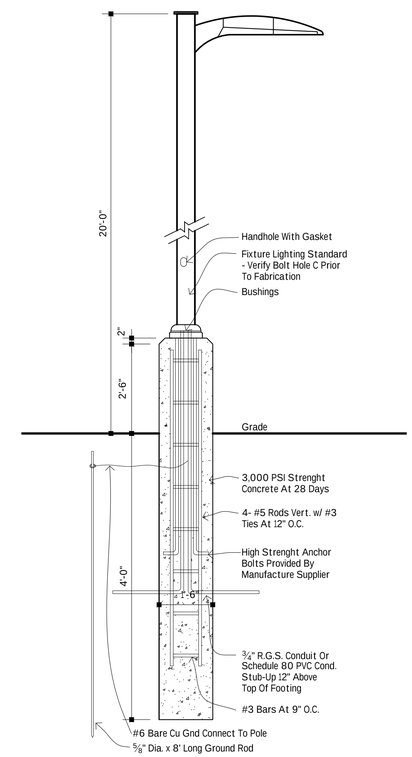

3 LIGHT POLE BASE
1/2"=1'-0"

D·E·A·N ARCHITECTS
www.deanarchitects.com

3284 Walden Avenue
Depew, New York 14043
Phone: (716) 651-0381
Fax: (716) 651-0382

22-346

Project For:
Self Storage Facility
2495 Wehrle Dr
Buffalo, NY 14221

No.	Description	Date	By

DATE: 8-21-2023
DRAWN BY: M. Kasperek
CHECKED BY: M. Dean
SCALE: 1"=40'

SITE PHOTOMETRICS

C1.0

Copyright Dean Architects© 2022