
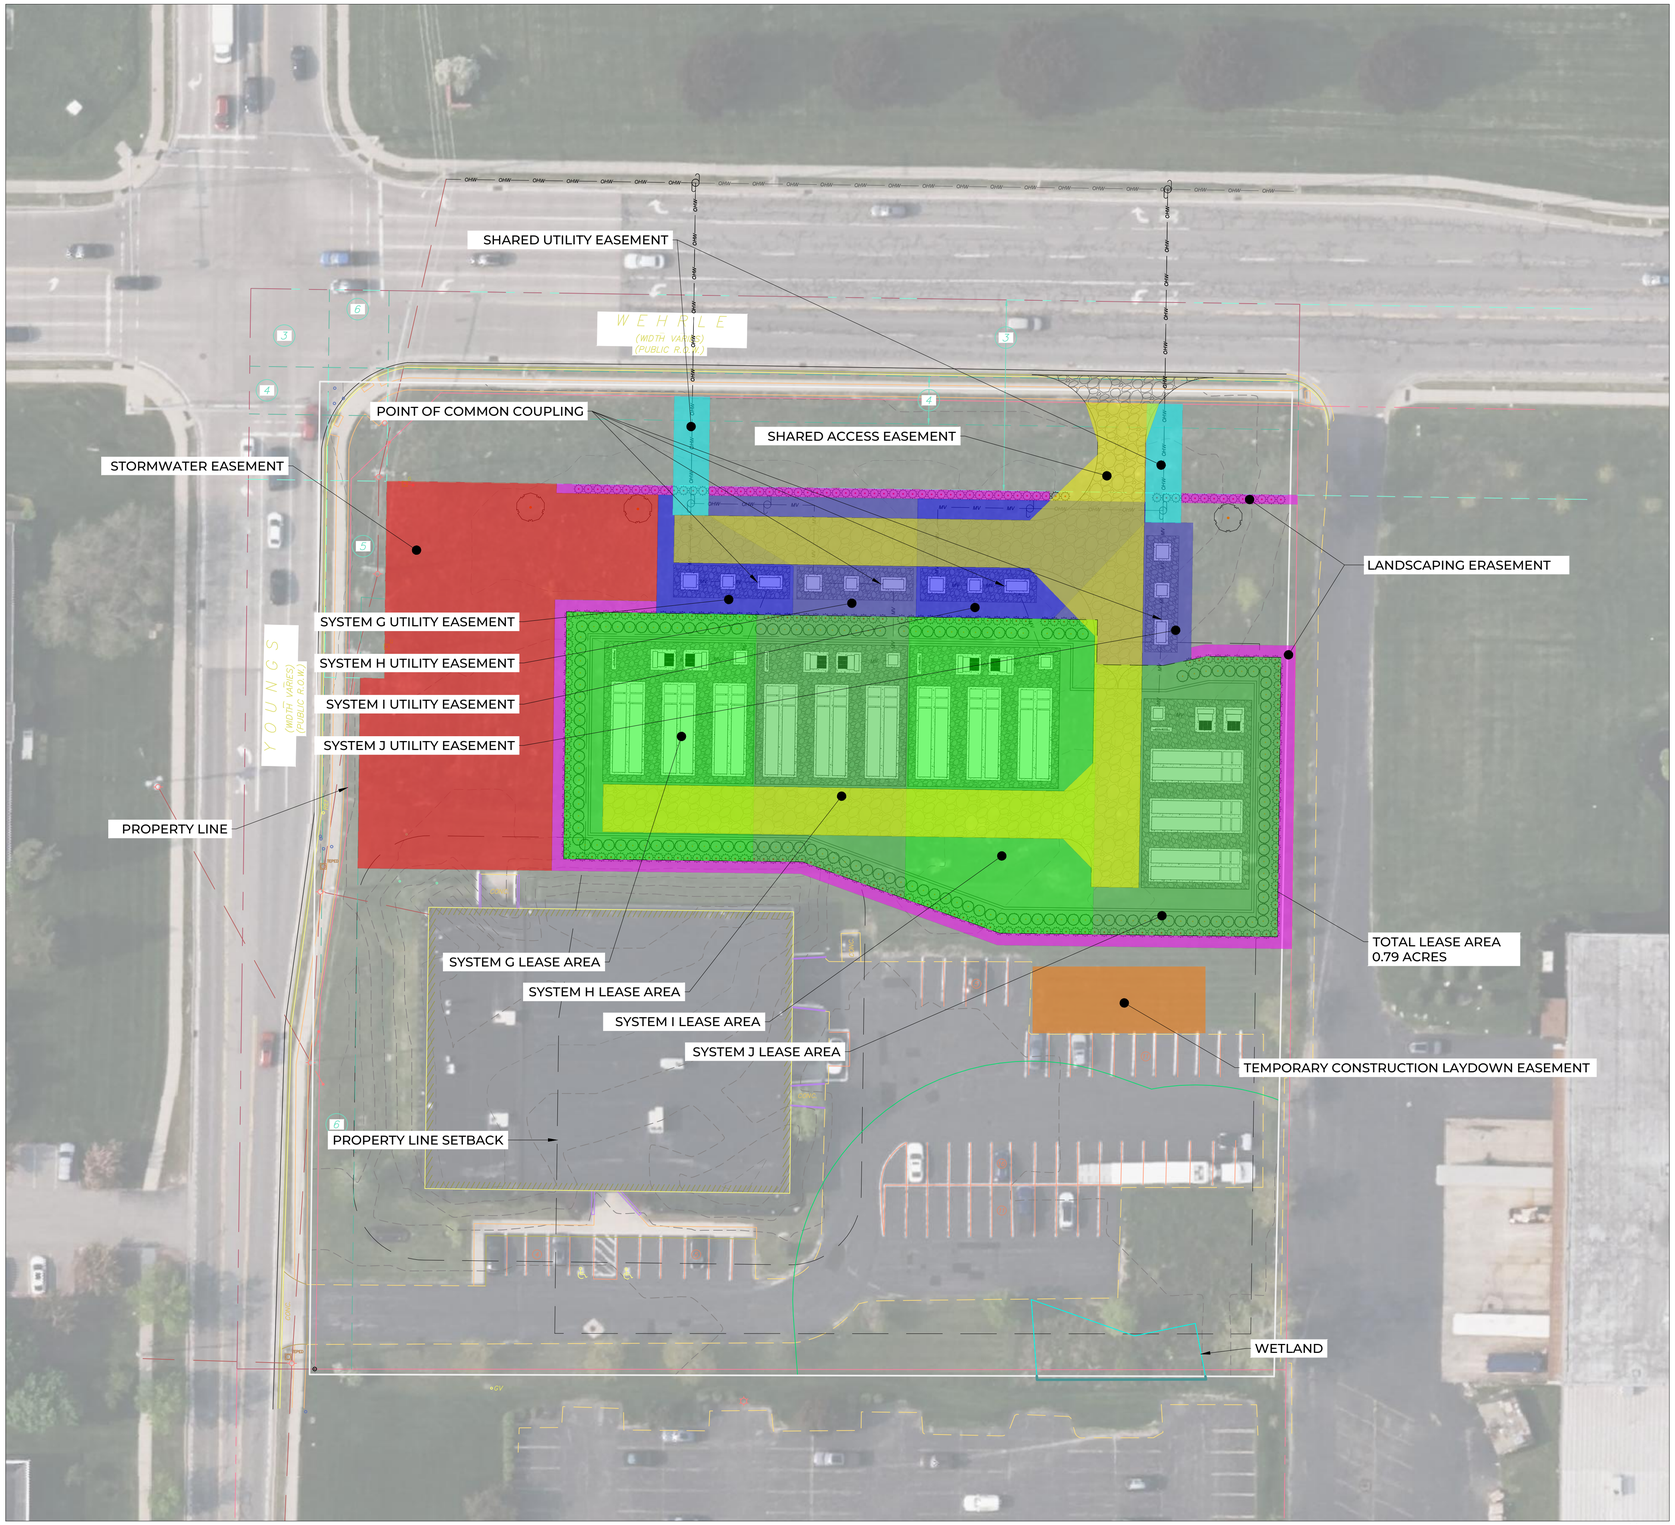


PROPOSED LEASE AND EASEMENT AREAS

1" = 30'
0' 30' 60'

N

SYSTEM LOCATION

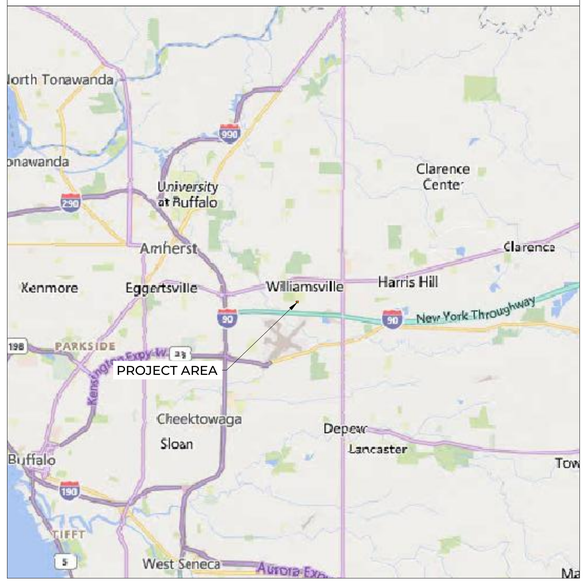

RENAISSANCE BESS G SYSTEM INFO

CAPACITY (MWh)	23.5
AC POWER RATING (MW)	5

RENAISSANCE BESS H SYSTEM INFO

CAPACITY (MWh)	23.5
AC POWER RATING (MW)	5

RENAISSANCE BESS I SYSTEM INFO

CAPACITY (MWh)	23.5
AC POWER RATING (MW)	5

RENAISSANCE BESS J SYSTEM INFO

CAPACITY (MWh)	23.5
AC POWER RATING (MW)	5

39 Broadway
32nd Floor
New York, NY 10038

DRAFT

RENAISSANCE BESS
370 YOUNGS RD
BUFFALO, NY 14221

REV	DATE	DRAWN	CHECKED	DESCRIPTION
	07/28/26	TL	TL	PRELIMINARY LAYOUT

C-1.0
PROPOSED LEASE AND EASEMENT AREAS